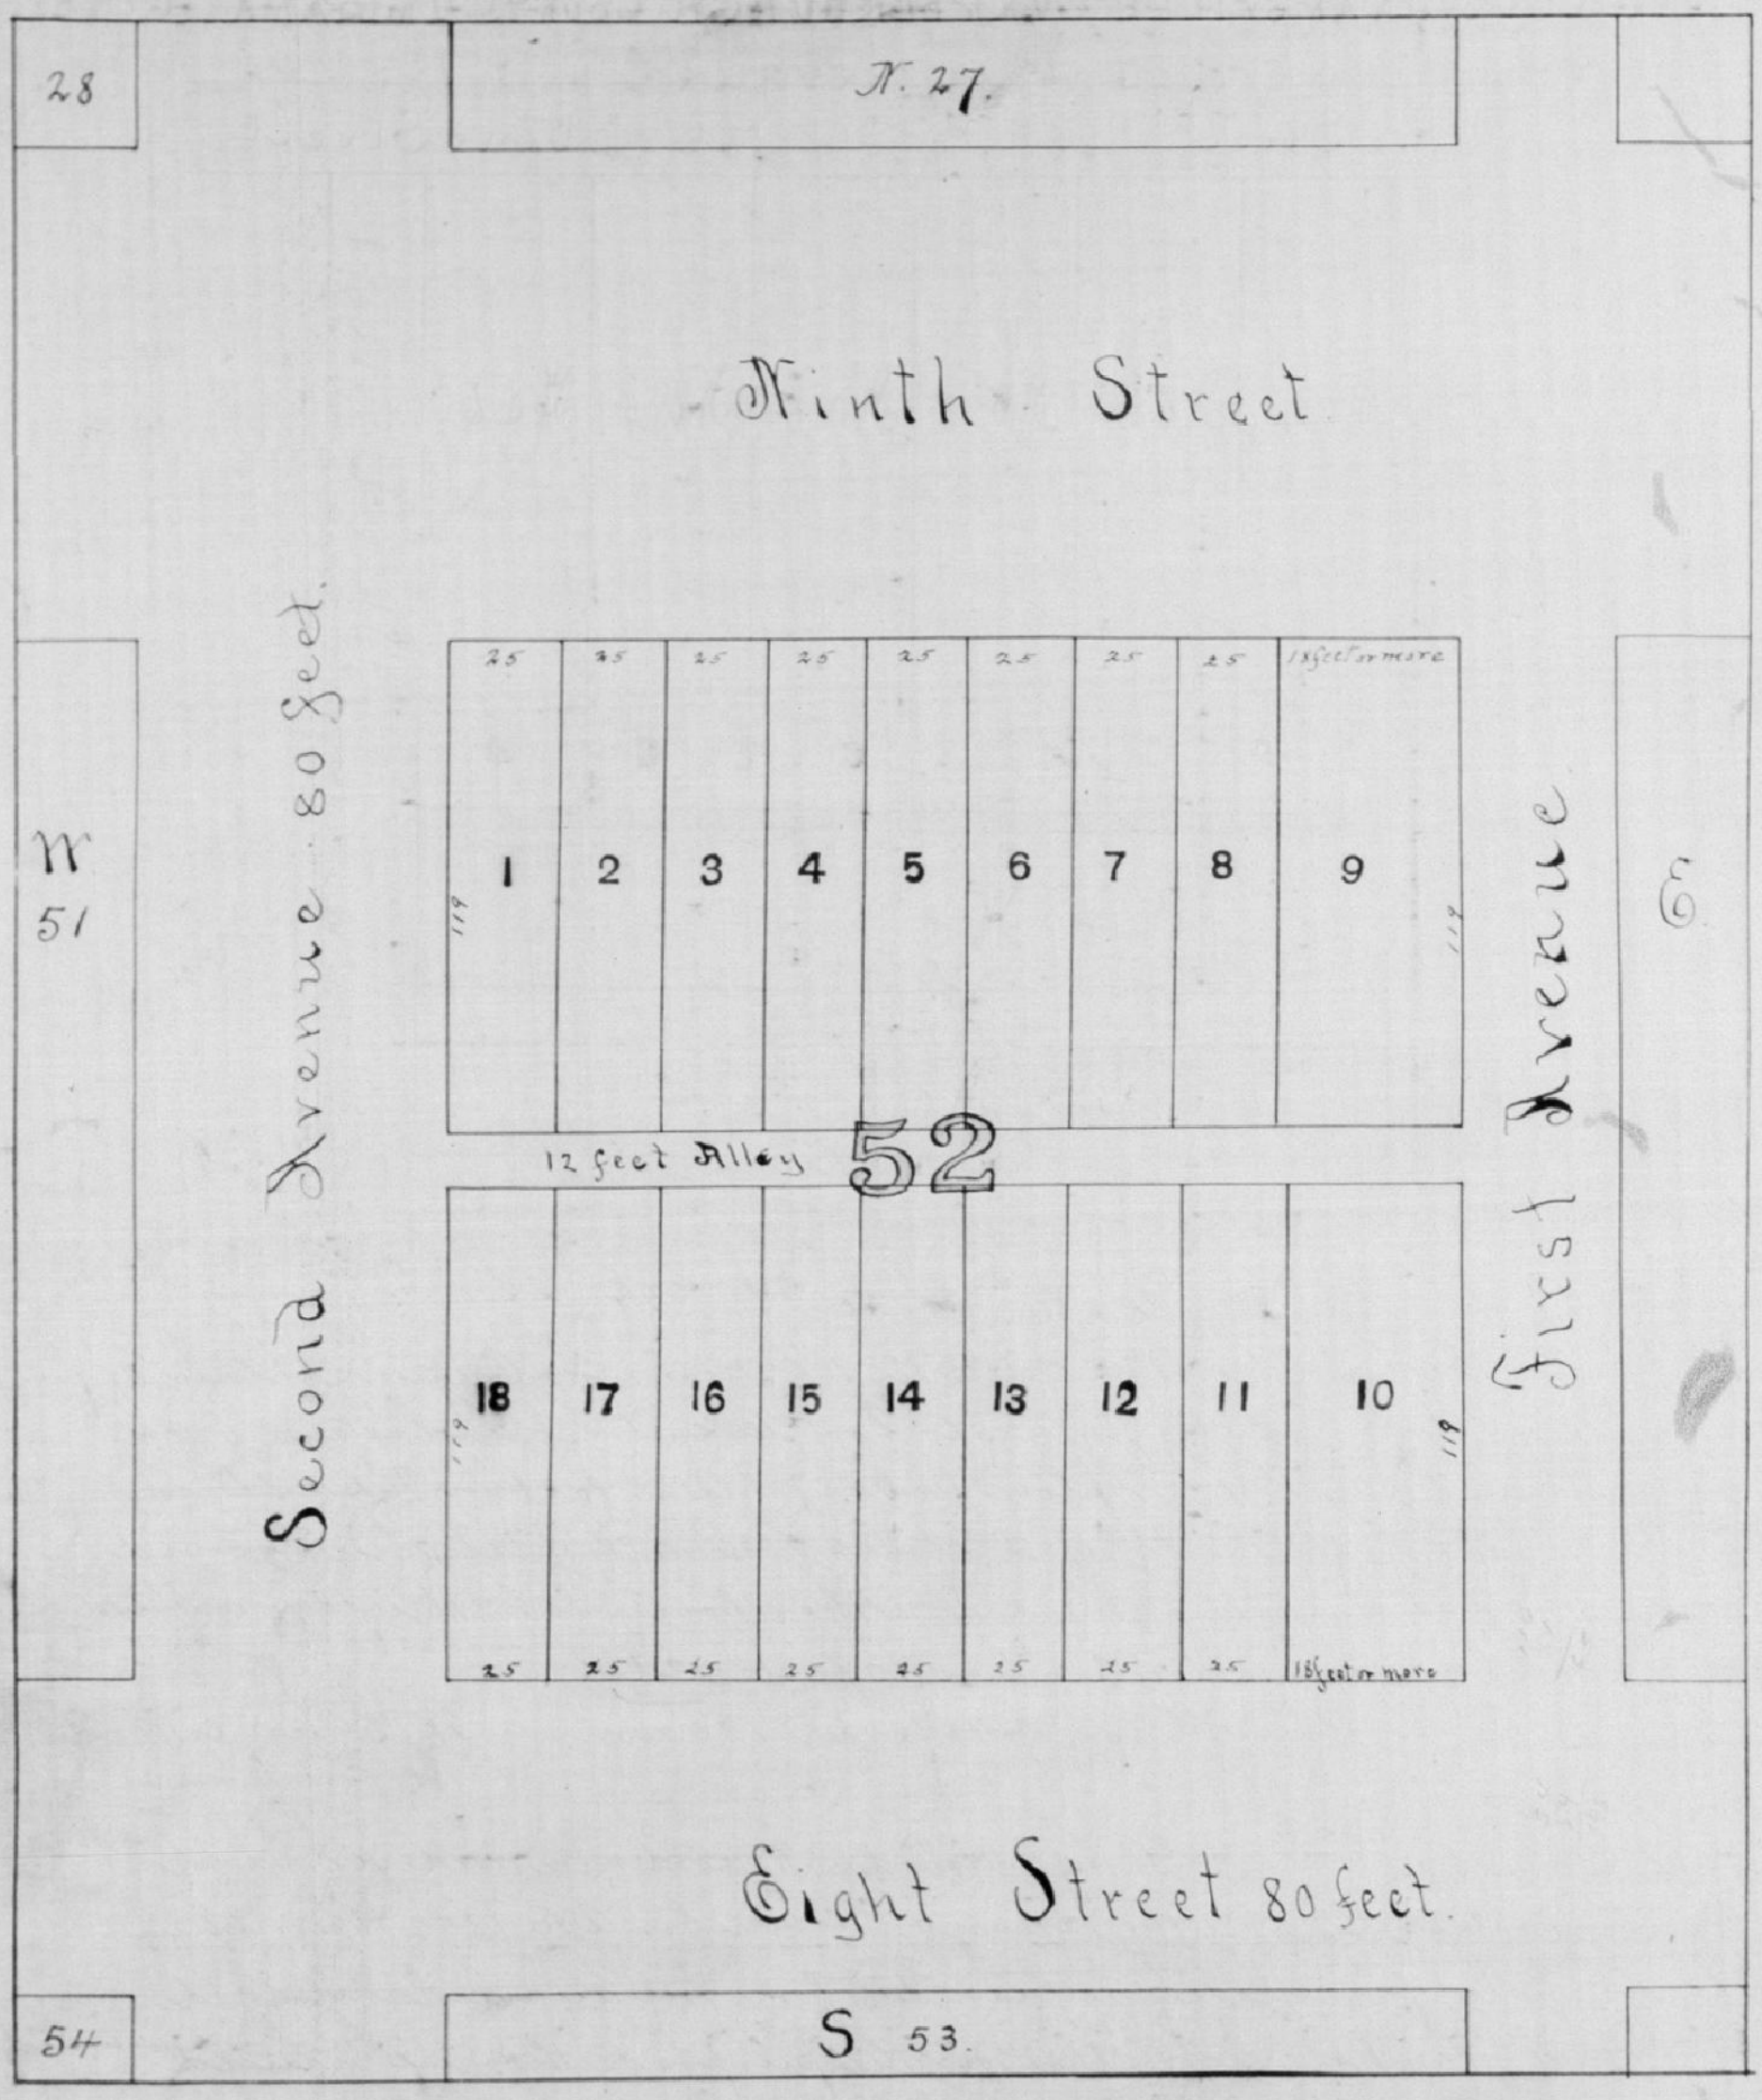

PLAN of JACOB LUNKENHEIMER'S SUBDIVISION of BLOCK № 52 of the Town of LAMASCO City in Vanderburgh County Indiana. Said Block is divided into Eighteen Lots, all which having twenty five feet Front by one hundred and nineteen feet Depth Except Lots No nine and ten (9 & 10) which said two Lots have not less than Eighteen feet Front, but probably more than eighteen feet by the same depth like the balance of the Lots. Said Lot No Nine being the corner Lot on First Avenue and ninth Street and said Lot No Ten being the corner Lot on First avenue and Eighth Street. The Alley running East and West through the Centre of said Block No (52) is twelve feet wide.

State of Indiana, Vanderburgh County, ss:

I, Christian Bippus, Recorder in and for said County, do certify that on this 22nd Day of December A.D. 1852 the within named Jacob Lunkenheimer personally came before me and acknowledged, that he voluntarily signed his name and set his seal to the foregoing instrument for the uses and purposes therein mentioned. Given under my hand and seal of Office on the Day and Year above written.

Jacob Lunkenheimer. (Seal)

Christian Bippus
Recorder.

Recorded January 21st 1853. Christian Bippus Recorder.

Edward W Rasch R. V. Co by John F. Mann Dty Jan 9th 1897.

TRANSCRIBED FROM PLAT
RECORD 'A' PAGE 19.