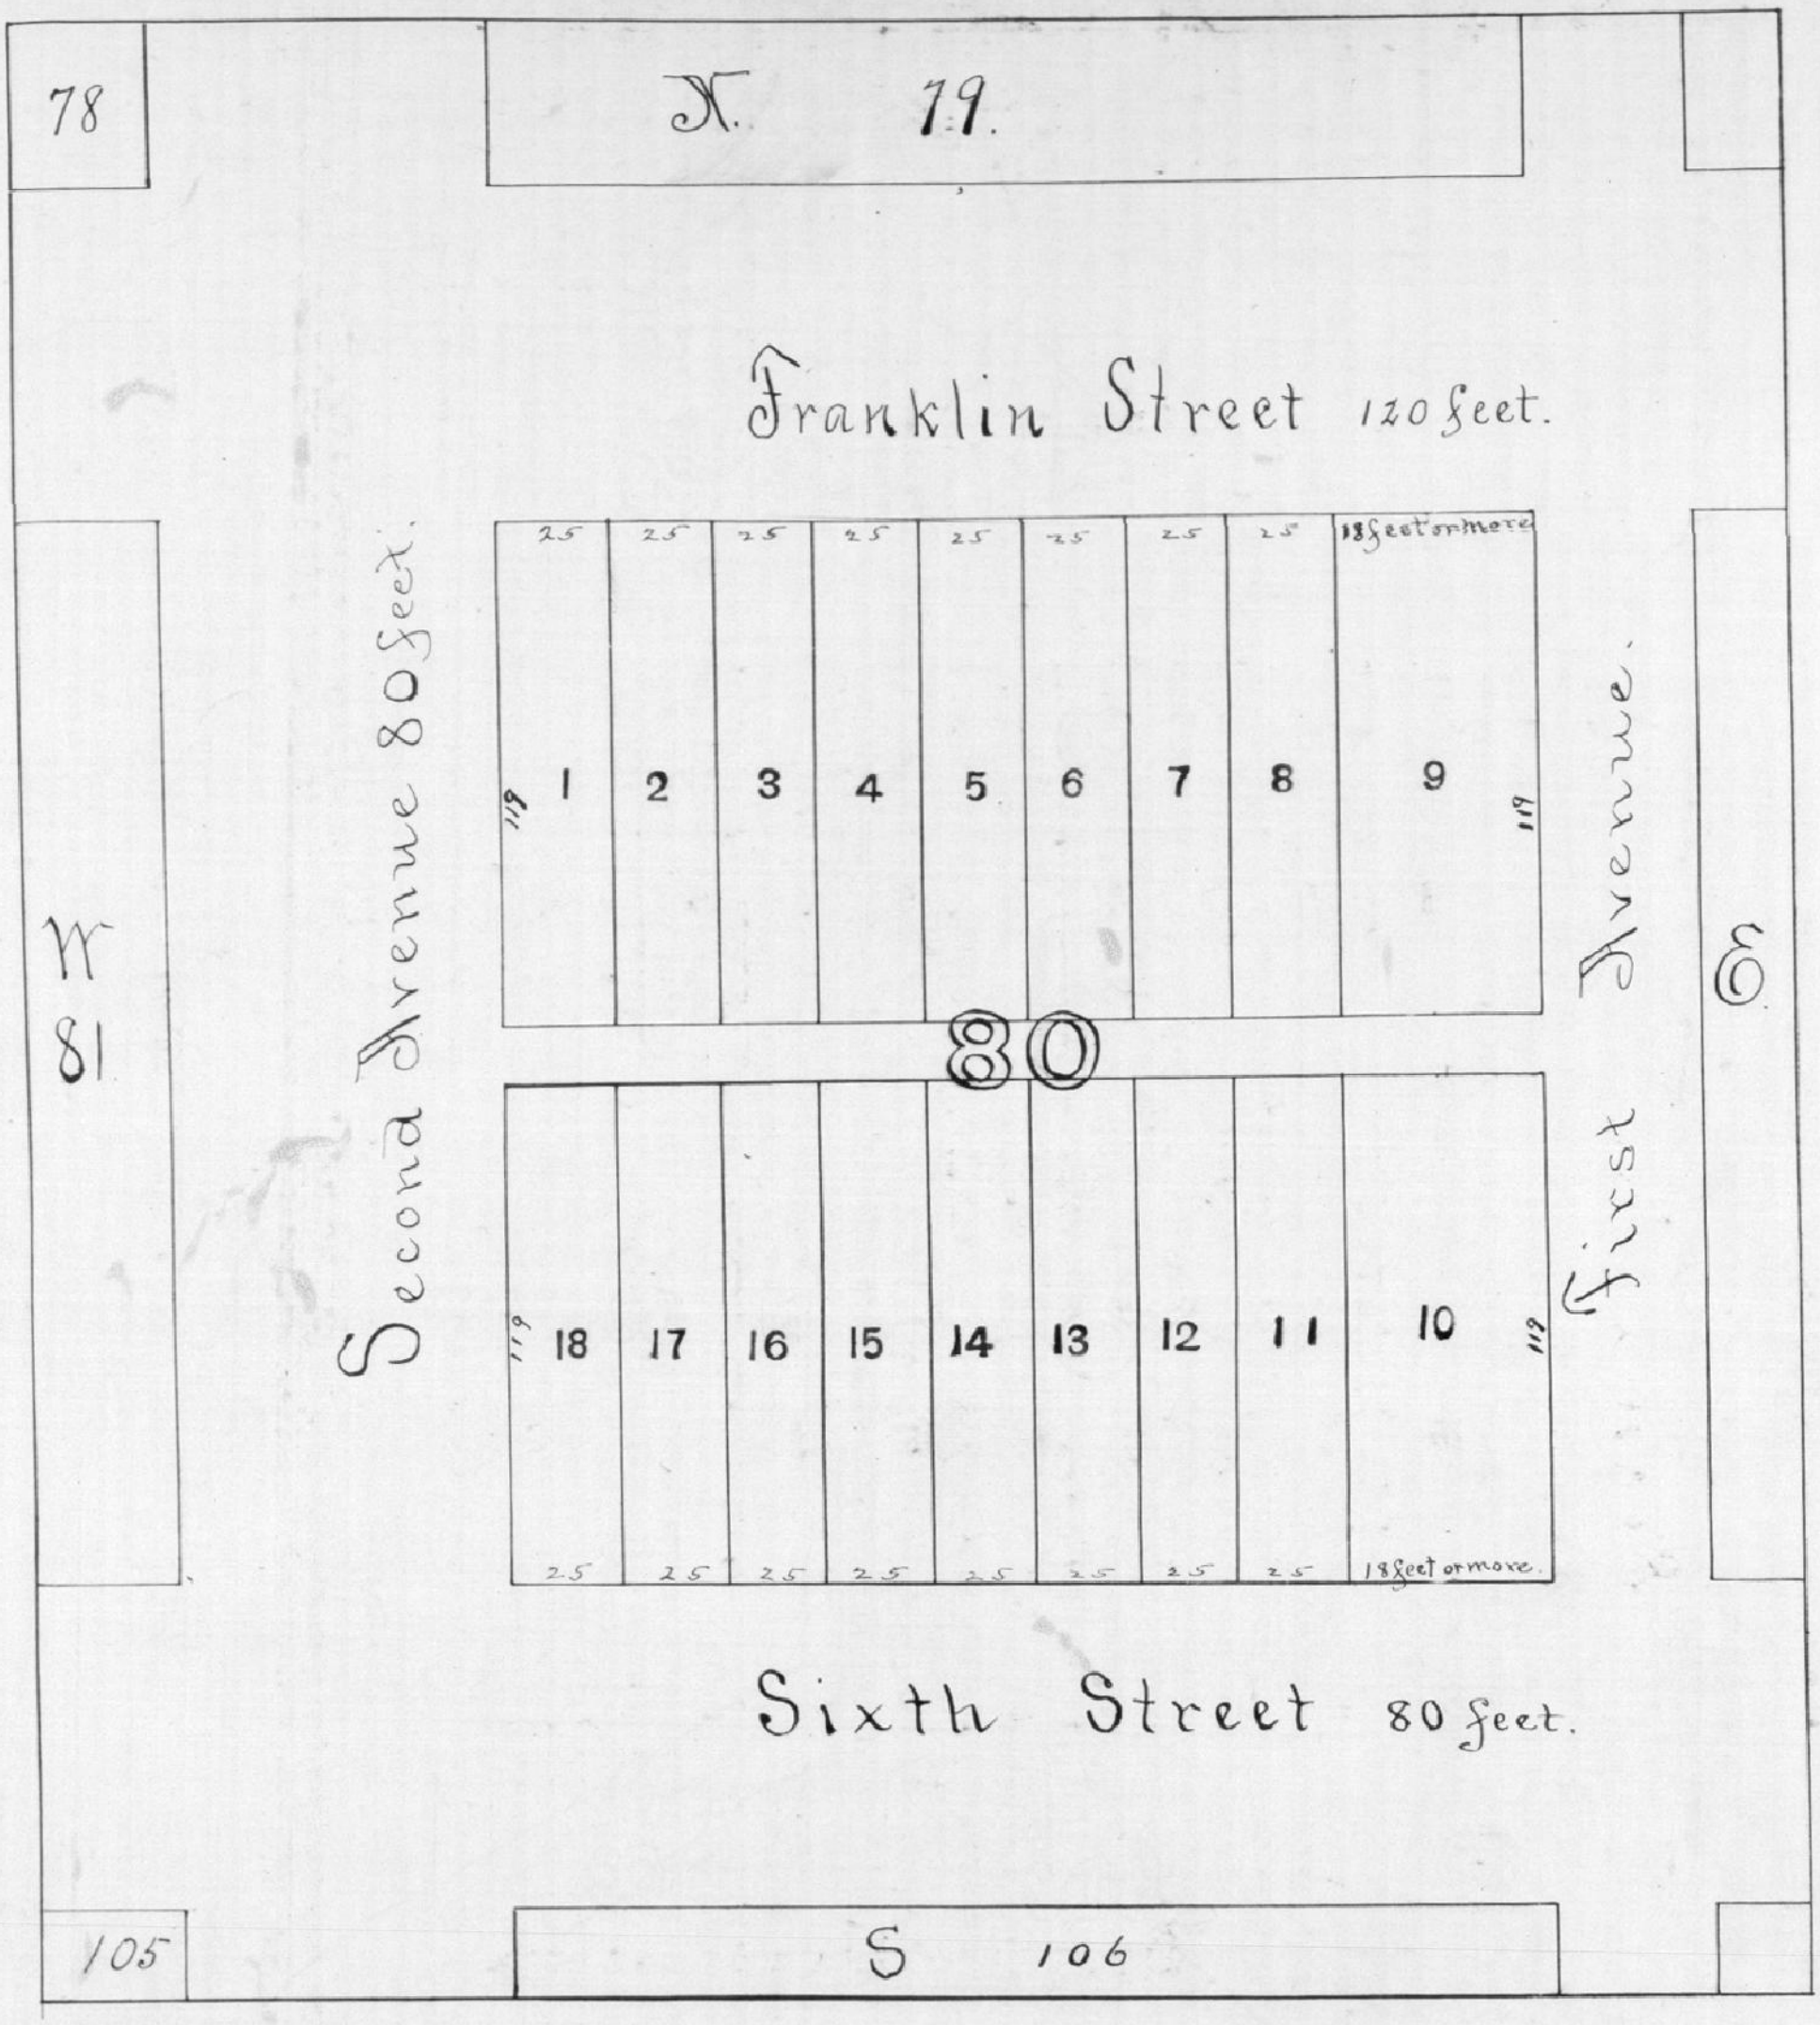


PLAN of Jacob Lunkenheimer's Subdivision of BLOCK № 80 of the Town of LAMASCO City in Vanderburgh County Indiana. Said Block is divided into Eighteen lots all of which having twenty five feet front by one hundred and nineteen feet Depth, except Lots No Nine and Ten (9 & 10) which said two lots have not less than Eighteen feet front, but probably more than Eighteen feet, by the same Depth, like the balance of the lots, said lot No Nine being the Corner Lot on First avenue and Franklin Street, and said Lot No Ten (10) being the corner Lot on said First avenue and Sixth Street. The alley running East and West through the centre of said Block No Eighty is twelve feet wide.

Jacob Lunkenheimer. (Seal)

State of Indiana. Vanderburgh County. SS:

I Christian Bippus, Recorder in and for said County do certify, that on this 22nd day of December A.D. 1852 the within named Jacob Lunkenheimer personally came before me and acknowledged that he voluntarily signed his name and set his seal to the foregoing instrument for the uses and purposes therein mentioned.

Given under my hand and seal of Office on the day & year above written.

Christian Bippus. (L.S.)
Recorder.

Recorded January 21st 1853.
Christian Bippus Recorder.

Edward H Rasch R.V.Co.
by John F Mann Dpty. Jan 9" 1897.

TRANSCRIBED FROM PLAT
RECORD 'A' PAGE 18