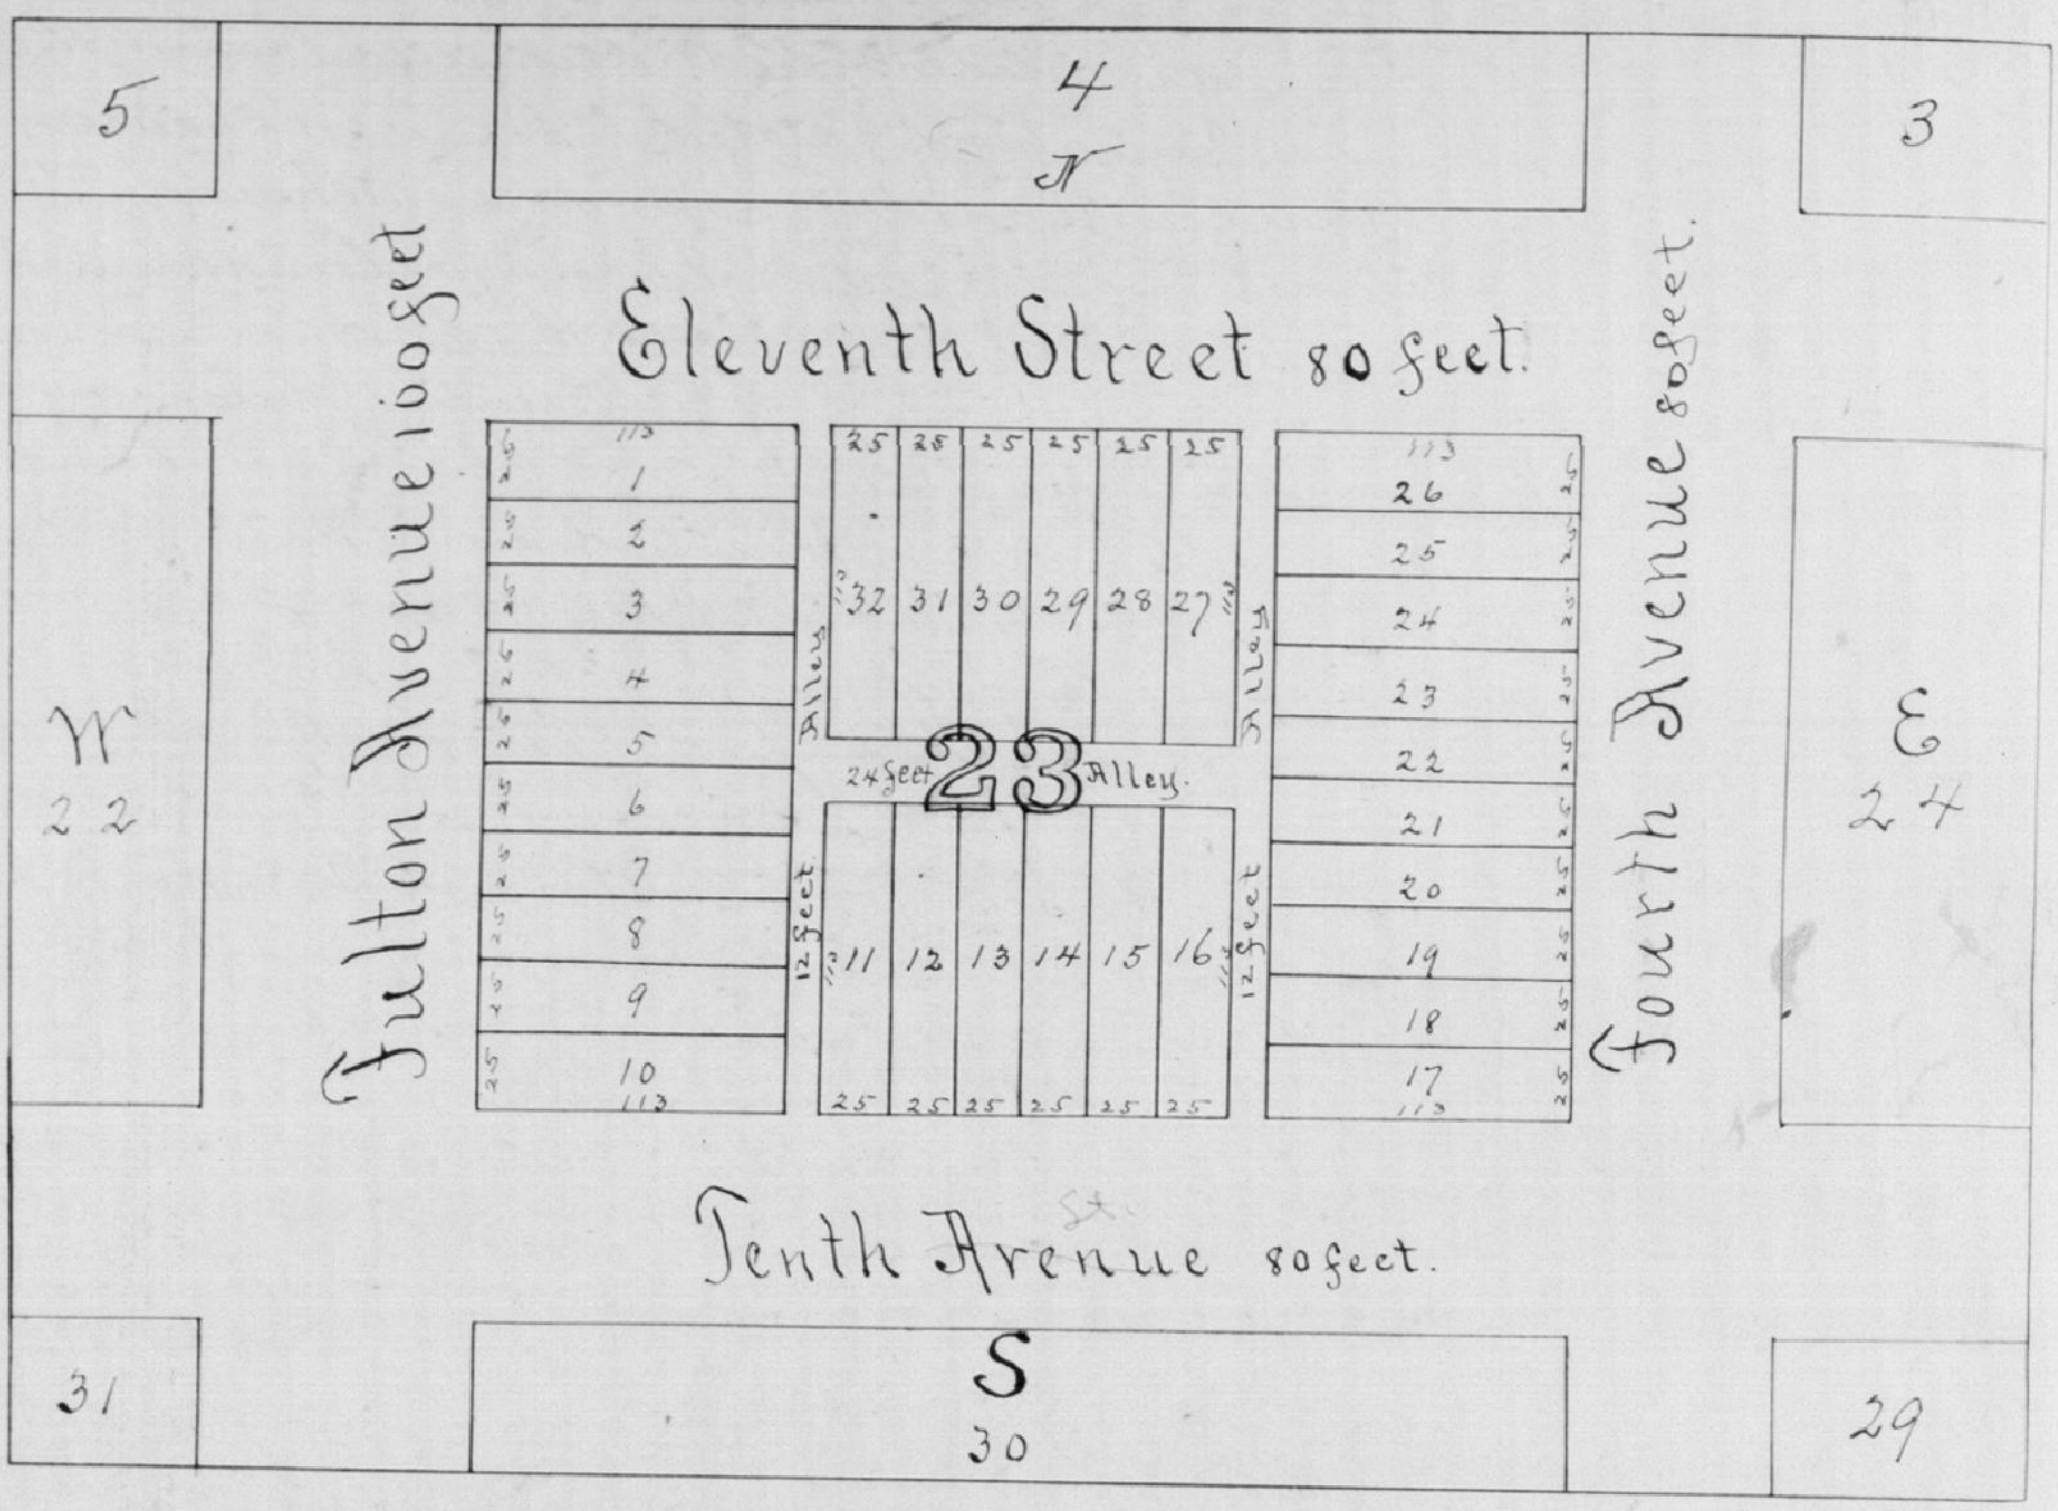

PLAT
OF

LUNKENHEIMER and STOLBERGS Subdivision of BLOCK № 23 of the Town of LAMASCO CITY in Vanderburgh County Indiana.

Said Block is divided into thirty two Lots all of which having twenty five feet front by a Depth of one hundred and thirteen feet. The two alleys running North and South being each twelve feet wide and the Centre alley running East and west to be twenty four feet wide. Witness our hands and seals this 1st day of March 1853

Jacob Lunkenheimer (Seal)
Lewis Stolberg. (Seal)

State of Indiana. } ss:
Vanderburgh County. }

I, Christian Bippus Recorder in and for said County, do hereby certify, that Jacob Lunkenheimer and Lewis Stolberg came personally before me on this 1st day of March A.D. 1853 and both severally acknowledged that they voluntarily signed their names and set their seals to the annexed instrument (it being a subdivision of Block No Twenty Three in the Town of Lamasco City in Vanderburgh County aforesaid) for the uses and purposes therein expressed. Given under my hand and seal in the Year and day aforesaid.

Recorded July 8th 1853.
Christian Bippus Recorder } L S

Christian Bippus.
Recorder.

Edward H. Rasch. R.V.C.
by John F. Mann Dpty. Jan 9" 1897.

TRANSCRIBED FROM PLAT
RECORD 'A' PAGE 77.