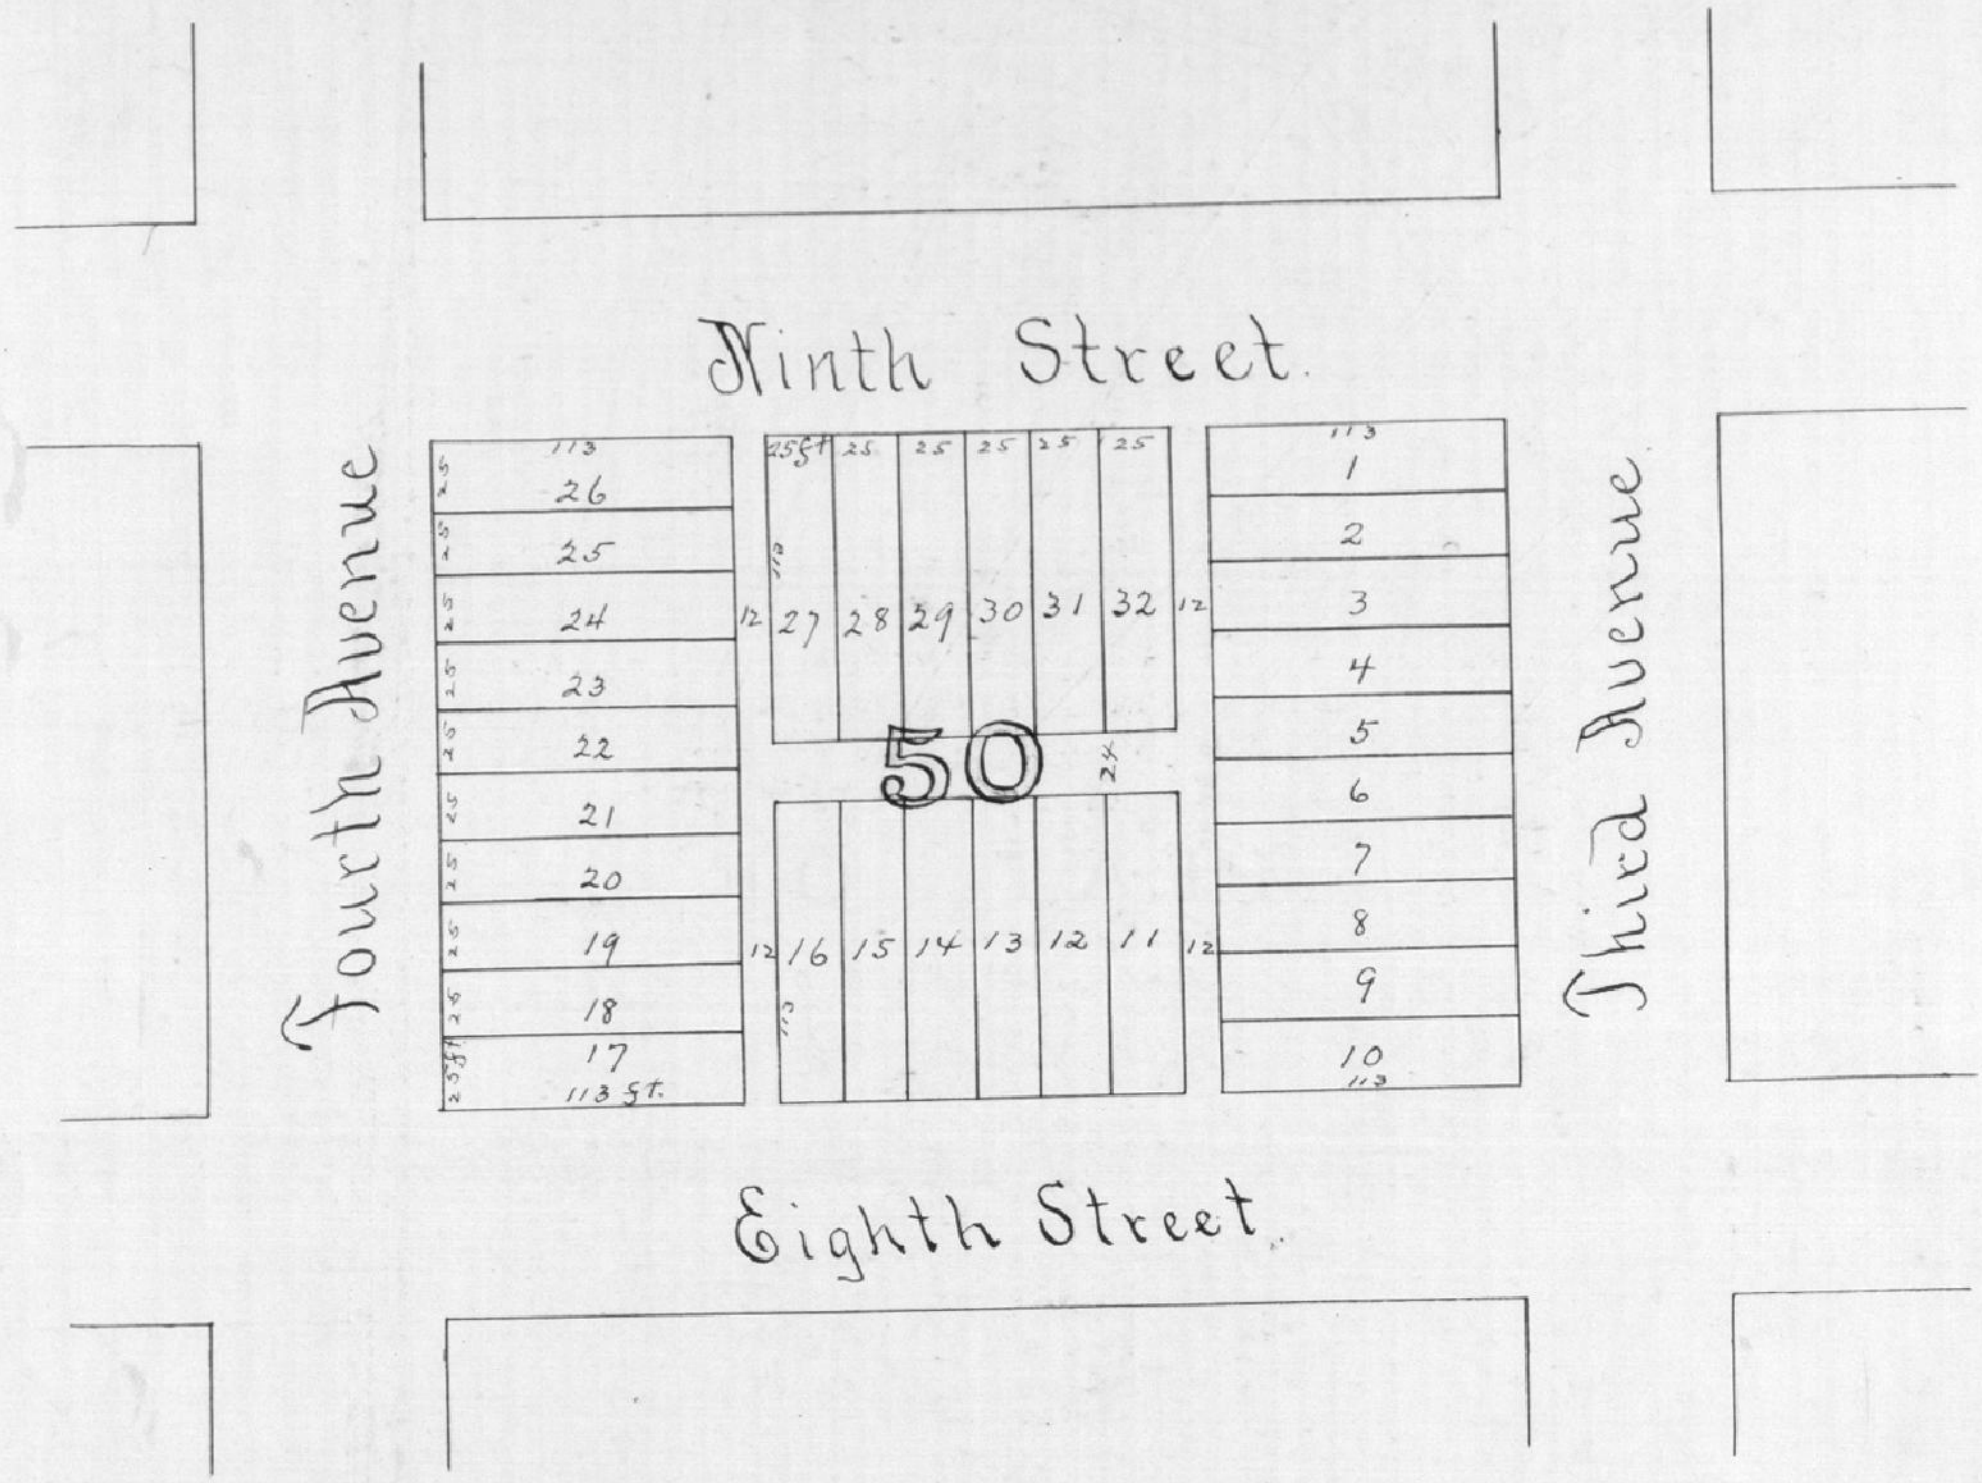

CODY'S SUBDIVISION, OF BLOCK 50 IN LAMASCO

Subdivision of Block 50 in Lamasco made by Clark Cody as followe: all the Lots in said subdivision are 113 feet long by 25 feet wide and the Alleys are all 12 feet wide except the Alley between Lots 11.12.13.14.15.16 & 27.28.29.30.31.& 32 which is 24 feet wide. Witness my hand and seal this 15th day of March A.D. 1853.

State of Indiana, Vanderburgh County, ss:

Clark Cody. (Seal)

I Christian Bippus, Recorder in and for said County. do hereby certify that on this 15th day of March A.D. 1853 the within named Clark Cody personally appeared before me and acknowledged the foregoing Plat by him subscribed to be his voluntary act and Deed. Witness my hand and Official seal at Evansville this the date aforesaid.

Christian Bippus.
Recorder.

(L.S.) Recorded March 21st 1853.
Christian Bippus. Recorder.

Edward N. Rasch. R.V.C.
by John F. Mann Dpty. Jan 9" 1897.

TRANSCRIBED FROM PLAT
RECORD 'A' PAGE 23