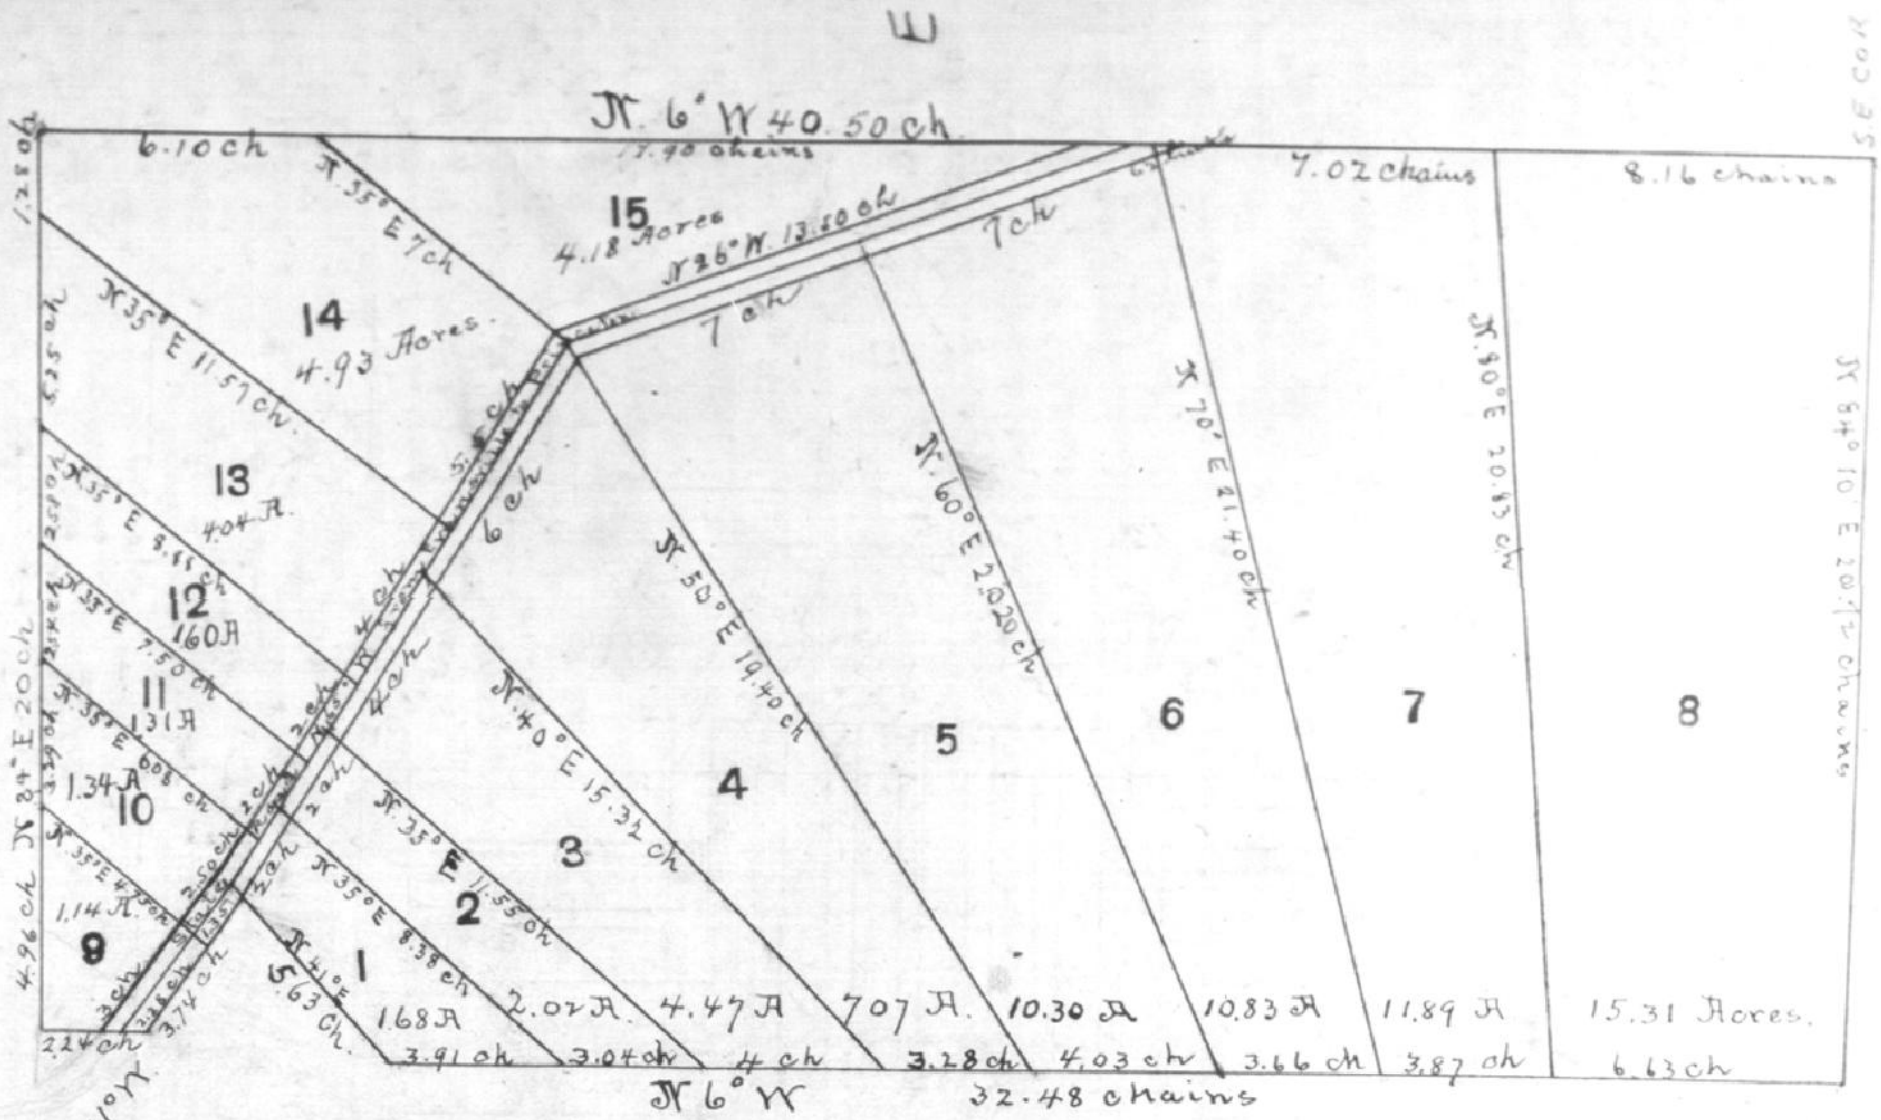

PLAT OF

Eighty two acres and 16/100 of land lying in the South West quarter of Sect... Eight in Township Six South of Range Ten West in the district of lands s... to sale at Vincennes Indiana comprising the principal part of the East half ... quarter and a small part of the West half. Beginning at the South East Corner of ... quarter section running thence North 6° West 40.50 chains to the north east co... of said quarter, thence S84° W. 20 chains, thence S6° E. 2.24 chains to the West side the State Road thence S. 61 E. 3.74 chains along the West side of said road the... S. 41° W. 5.18 ch. thence S. 6° E. 32.48 chains to the South line of said quarter. thence N 84° 10. E. 20.7½ chains to the places of beginning. The plat represents the divis... of said tract into into fifteen parts or parcels designated by the numbers fro... 1 to 15. all the Courses are given from the Magnetic Meridian.

Plat of Cooks Subdivision of part of the south west quarter of Section No Eight (8) Township No Six (6) South of Range No Ten (10) West in the Vincennes land District ... off and platted by Samuel Cook proprietor. said Subdivision is bounded ... above set forth and the lots are of the dimensions and contain the amounts ... stated on the foregoing Map or plat of said Subdivision and the state road runs through said subdivision as shown by said plat & reference thereunto ... here had. Witness my hand and seal this 30th day of April 1853.

Samuel Cook. Seal

State of Indiana, Vanderburgh County, ss:

C. G. Olmsted. C. S. V. C.

I, Christian Bippus, Recorder in and for said County, do hereby certify, that the wit... in named Samuel Cook personally appeared before me, and acknowledged the forgoi... Plat to be his voluntary act and deed. Witness my hand & Official seal at Evansville th... 3rd day of May A.D. 1853.

Christian Bippus.
Recorder.

Recorded May 6th 1853.
Christian Bippus Recorder

L.S.

Edward H. Rosch, R. V. Co.
by John F. Mann Dpty. Jan 9th 1897.

TRANSCRIBED FROM PLAT
RECORD 'A' PAGE 74