
PLAT OF

CARPENTER REITZ & ROWLEYS SUBDIVISION, OF BLOCK 30 LAMASOO CITY

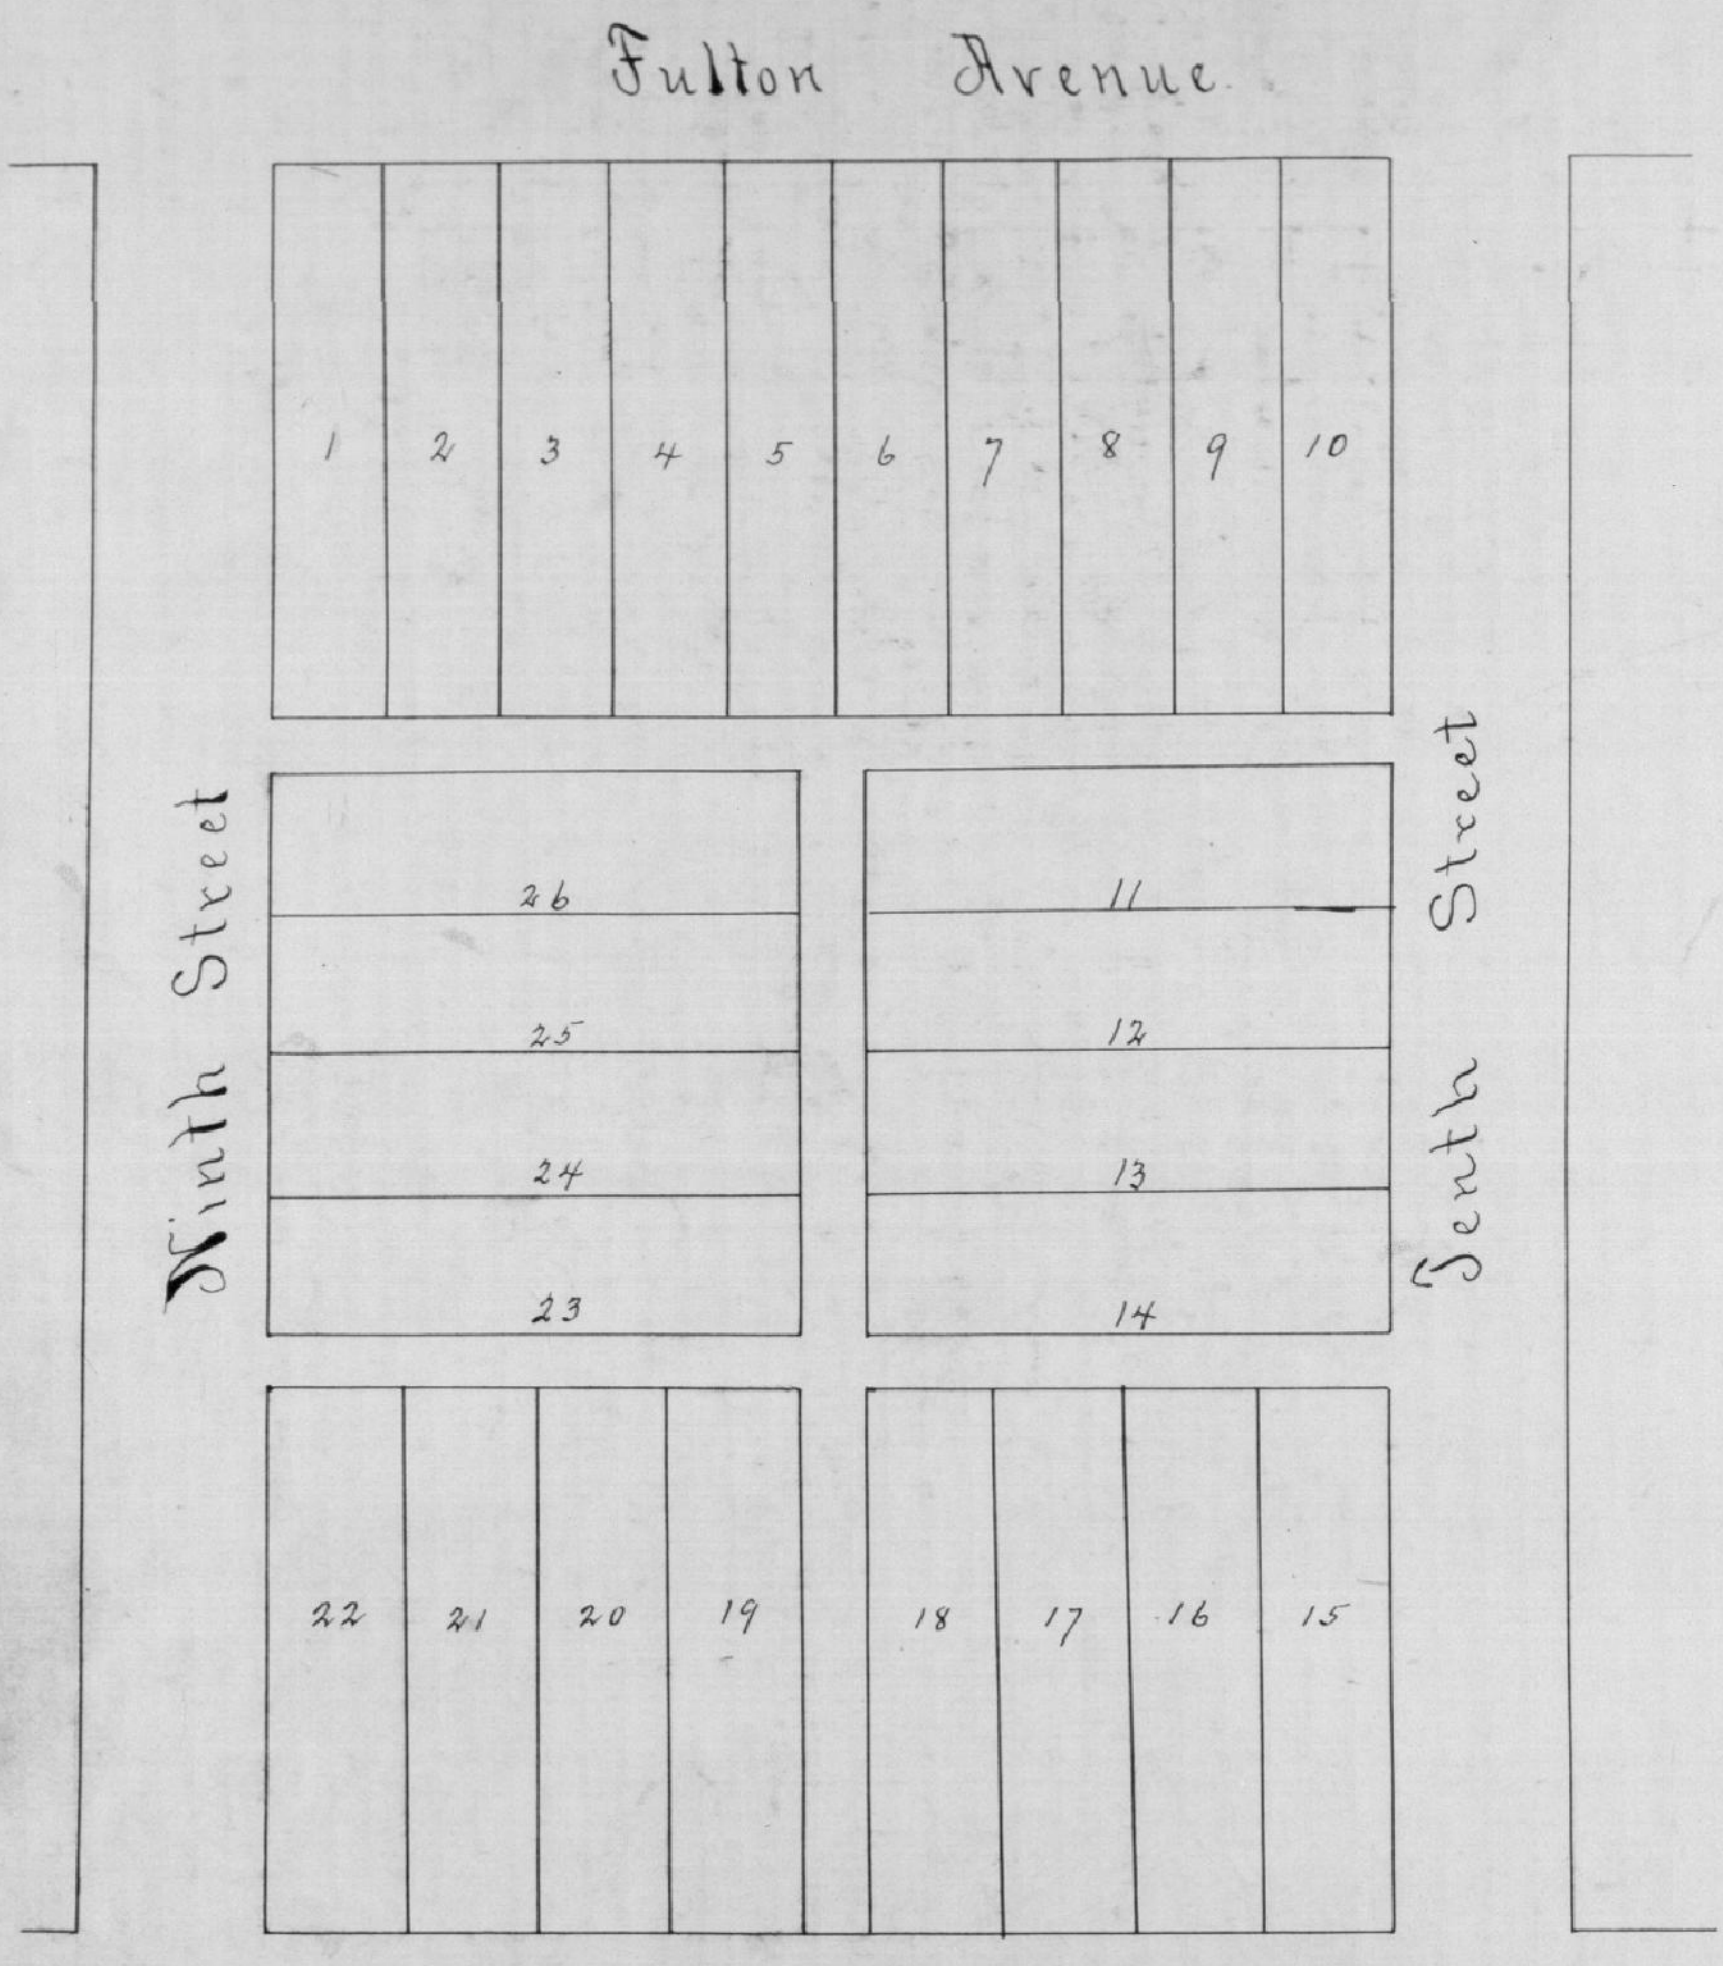

Explanation the above lots & alleys are laid out upon a scale of 40 feet to the inch. the Streets 80 feet to the inch. Those 10 lots fronting on Fulton Avenue are 25 feet front running back 126 feet. Lots No. 11. 12. 13. 14. 23. 24. 25. & 26 are 31 feet 3 inches by 119 feet. Lots No 15. 16. 17. 18. 19. 20. 21 & 22 are 29 feet 9 inches by 125. Witness our hands and seals this 5th day of January A.D. 1854.

Willard Carpenter. [Seal]
Joh A. Reitz. [Seal]
Nathan Rowley. [Seal]

Edward N. Rasch R. V. C.
by John F. Mann Dpty.
Jan 9th 1897.

TRANSCRIBED FROM PLAT
RECORD 'A' PAGE 29.

State of Indiana,
Wanderburgh County. ss:
Before me Barnabas Miller a justice of the Peace in and for said County, personally came Willard Carpenter, John A. Reitz and Nathan Rowley and severally acknowledged the execution of the within plat as within specified. - Witness my hand and seal this 5th day of January A.D. 1854. [Seal]
Barnabas Miller Justice of the Peace
Recorded January 24th 1854. &