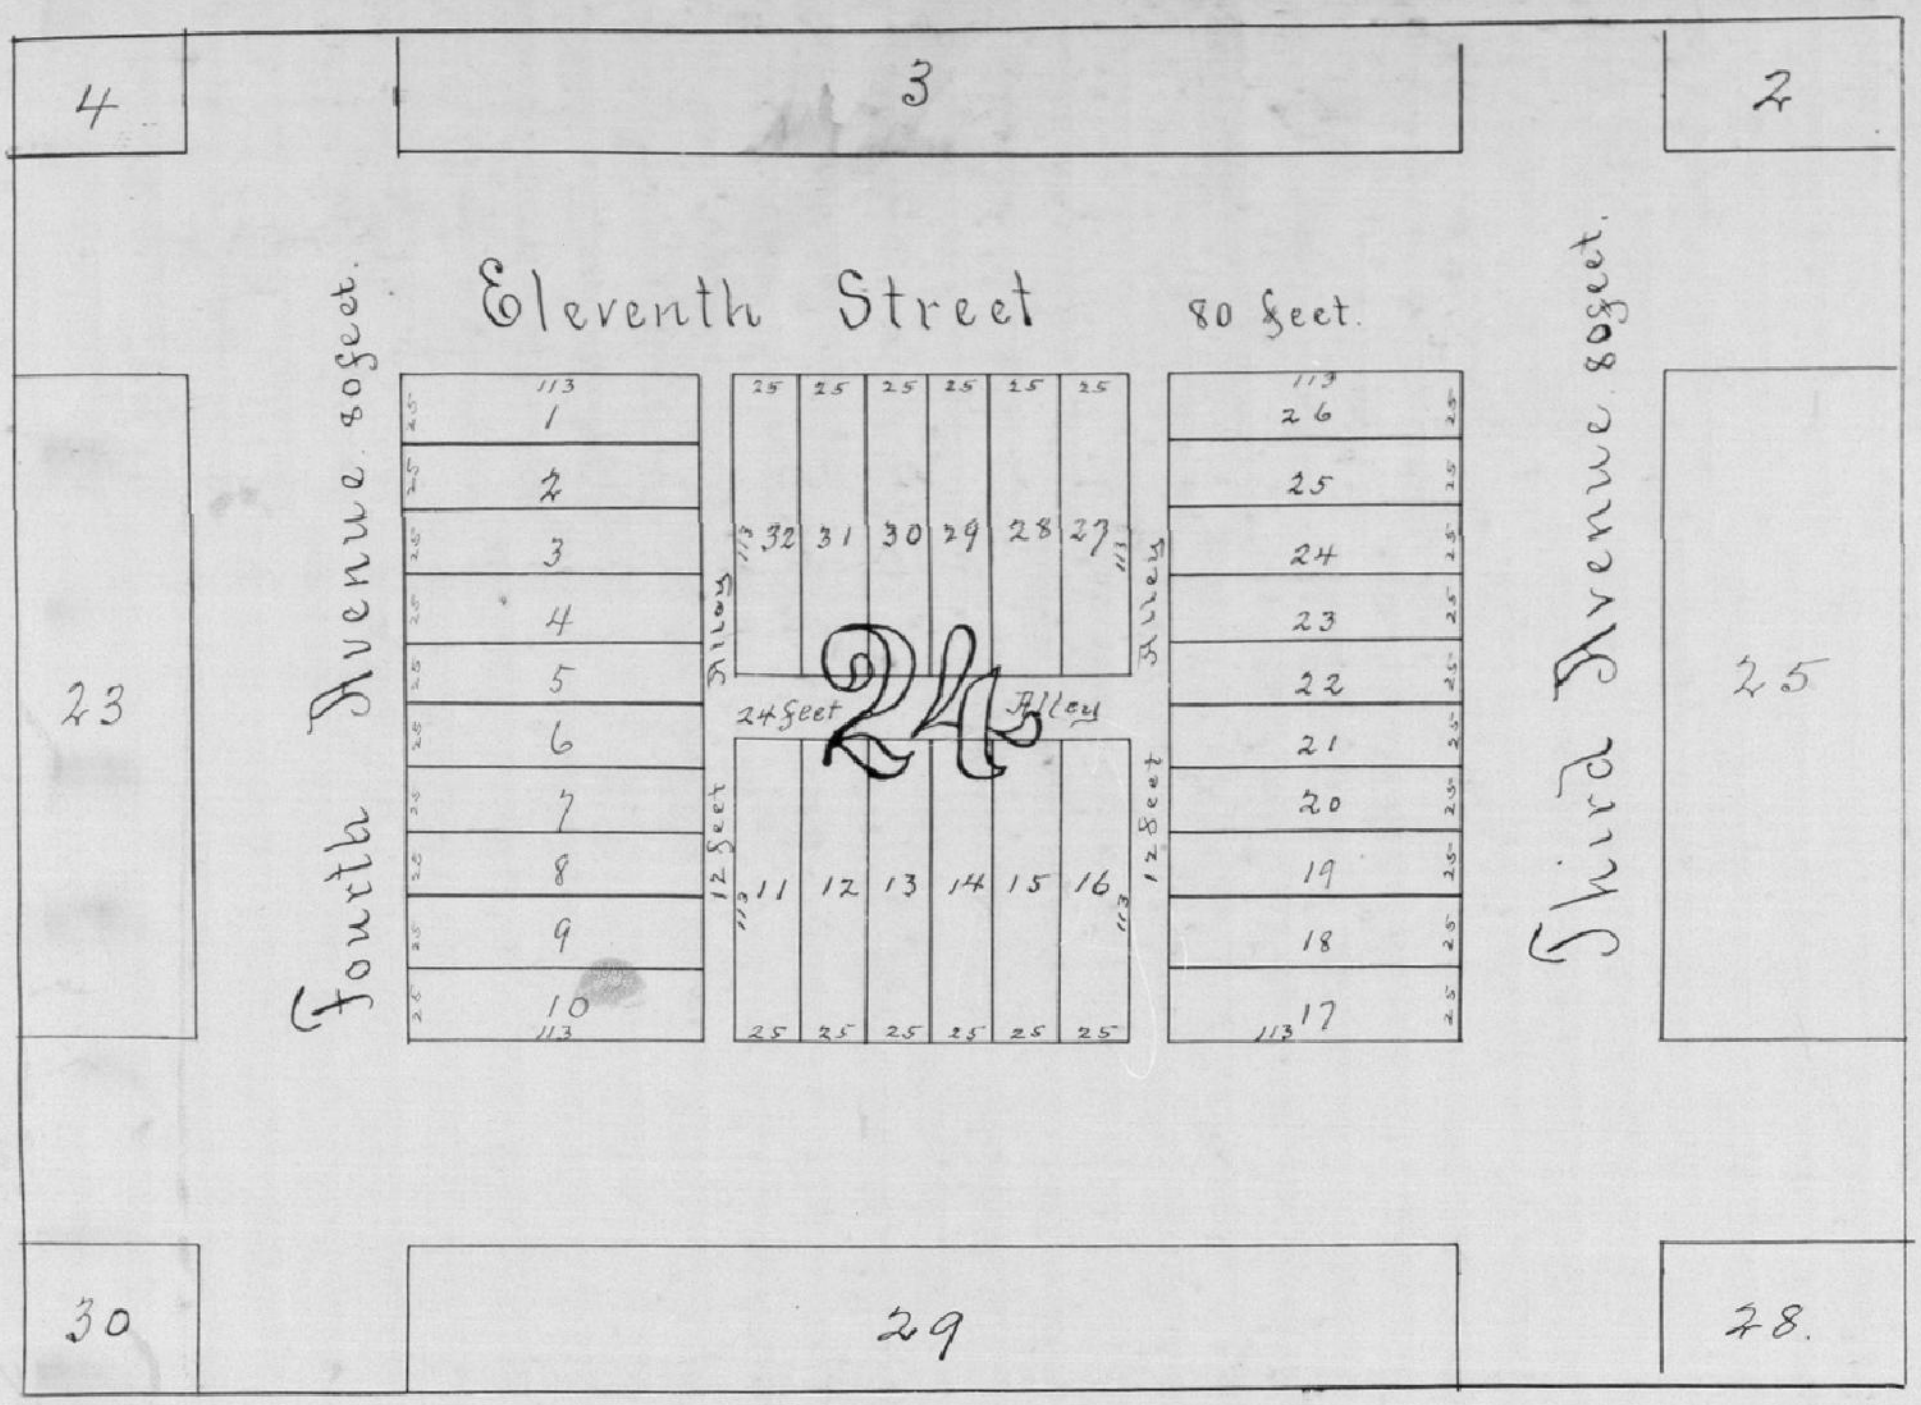


PLAN OF REIS & KROENERS SUBDIVISION, OF BLOCK No 24 LAMASCO

City in Vanderburgh County, Indiana.

Said Block is divided into thirty two Lots, each of which having twenty five feet front by a Depth of one hundred and thirteen feet. The two Alleys running North and South being Each twelve feet wide and the Cross Alley running East and West to be twenty four feet wide. - Witness our hands and seals this fourteenth day of July A.D. 1853.

Jacob Reis. LS
Frindrig Kroener. LS.

State of Indiana, Vanderburgh County, ss:

I, Christian Bippus Recorder of Vanderburgh County aforesaid do hereby certify, that on this fourteenth day of July A.D. 1853. the above named Jacob Reis & Frederick Kroener personally appeared before me and acknowledged the execution of the annexed Subdivision of Block No. 24 in the town of Lamasco City aforesaid. - Witness my hand and seal at Evansville this the date last aforesaid.

Recorded July 14th 1853.
Christian Bippus. Recorder.

Christian Bippus. Recorder.

Edward St. Rasch R. V. Co.
by John F. Mann Dpty. Jan 9" 1897.

TRANSCRIBED FROM PLAT
RECORD 'A' PAGE 28.