PLAT OF

BRAYS ENLARGEMENT

laid out on Out Lot 16. according to the Plan of Out Lots, being that part of the East Half of South East Quarter of the North West Quarter, lying South of the Canal in Sec. 29 Township 6 South Range 10 West. For width of Streets and Alleys and size of lots see Plat.

J.P. Elliott
William Reilly
Ebenezer Bray
M J Bray
James Reilly

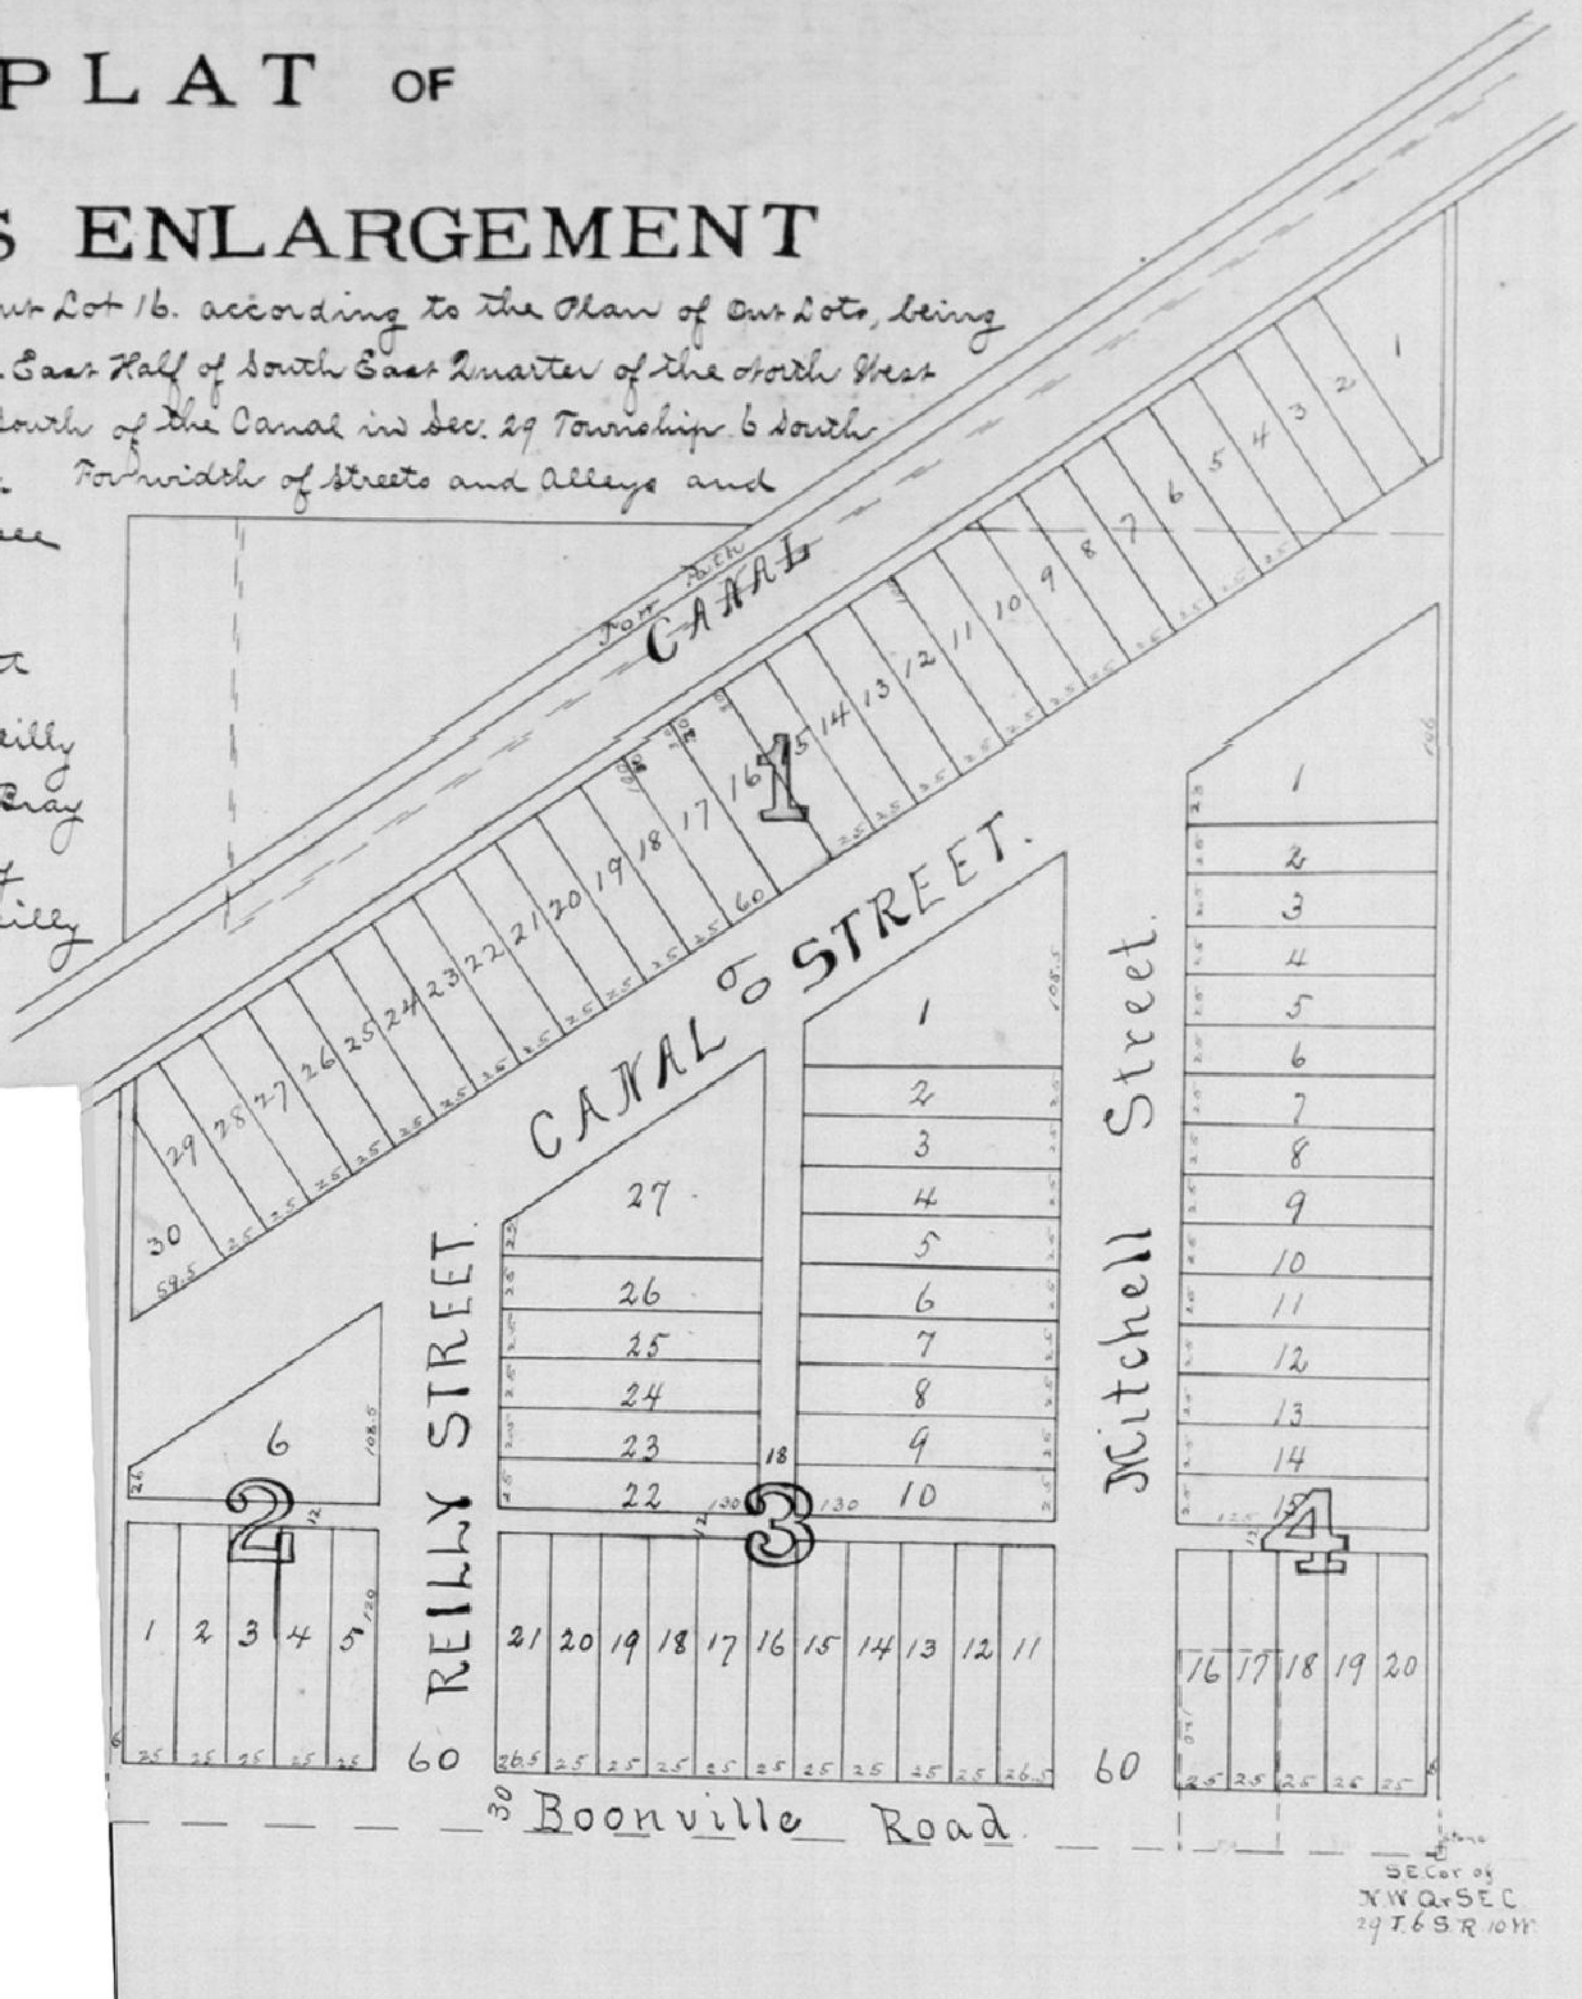

For easement Applying to Lot 1 2 3 & 4
See Deed Drawer 13 card 30½
For easement Applying to Lot 2 3 & 4
See Deed Drawer 13 card 35½

Indiana
Allen County, SS:

I, Christian Bippus Recorder in and for said County do hereby certify that on this 5th Day of September A.D. 1853 the within named J.P. Elliott, William Reilly, Ebenezer Bray, M. J. Bray & James Reilly personally appeared before me and acknowledged the within and foregoing Plat to be their voluntary act & Deed. In Witness Whereof I have hereunto set my hand & Official Seal this 11th day of October A.D. 1853.

Recorded November 28th 1853.
Christian Bippus Recorder.

Christian Bippus Recorder A.C.
By Wellman N. Walker. D. R.

Edward H Rasch R.V.Co.
by John F. Mann Dpty. Jan 9" 1897.

TRANSCRIBED FROM PLAT
RECORD 'A' PAGE 39.