For easement Applying to Lot Pt 4 9 5
See Deed Drawer 7 card 4129

For easement Applying to Lot Pt 8-10
See Deed Drawer 7 card 4158

For easement Applying to Lot 7 9 8
See Deed Drawer 7 card 4235

For easement Applying to Lot Pt 2 9 3
See Deed Drawer 7 card 9354

For easement Applying to Lot Pt Cedar & Fulton
See Deed Drawer 8 card 2981

For easement Applying to Lot Pt Fulton
See Deed Drawer 8 card 2982

For easement Applying to Lot Pt 10
See Deed Drawer 9 card 4637

For easement Applying to Lot Pt 9
See Deed Drawer 9 card 4638

For easement Applying to Lot Blk 6 & 7
See Deed Drawer 9 card 6170

For easement Applying to Lot Pt 1-3 Blk 18
See Deed Drawer 10 card 1420

For easement Applying to Lot Pt 1 Blk 18
See Deed Drawer 10 card 1419

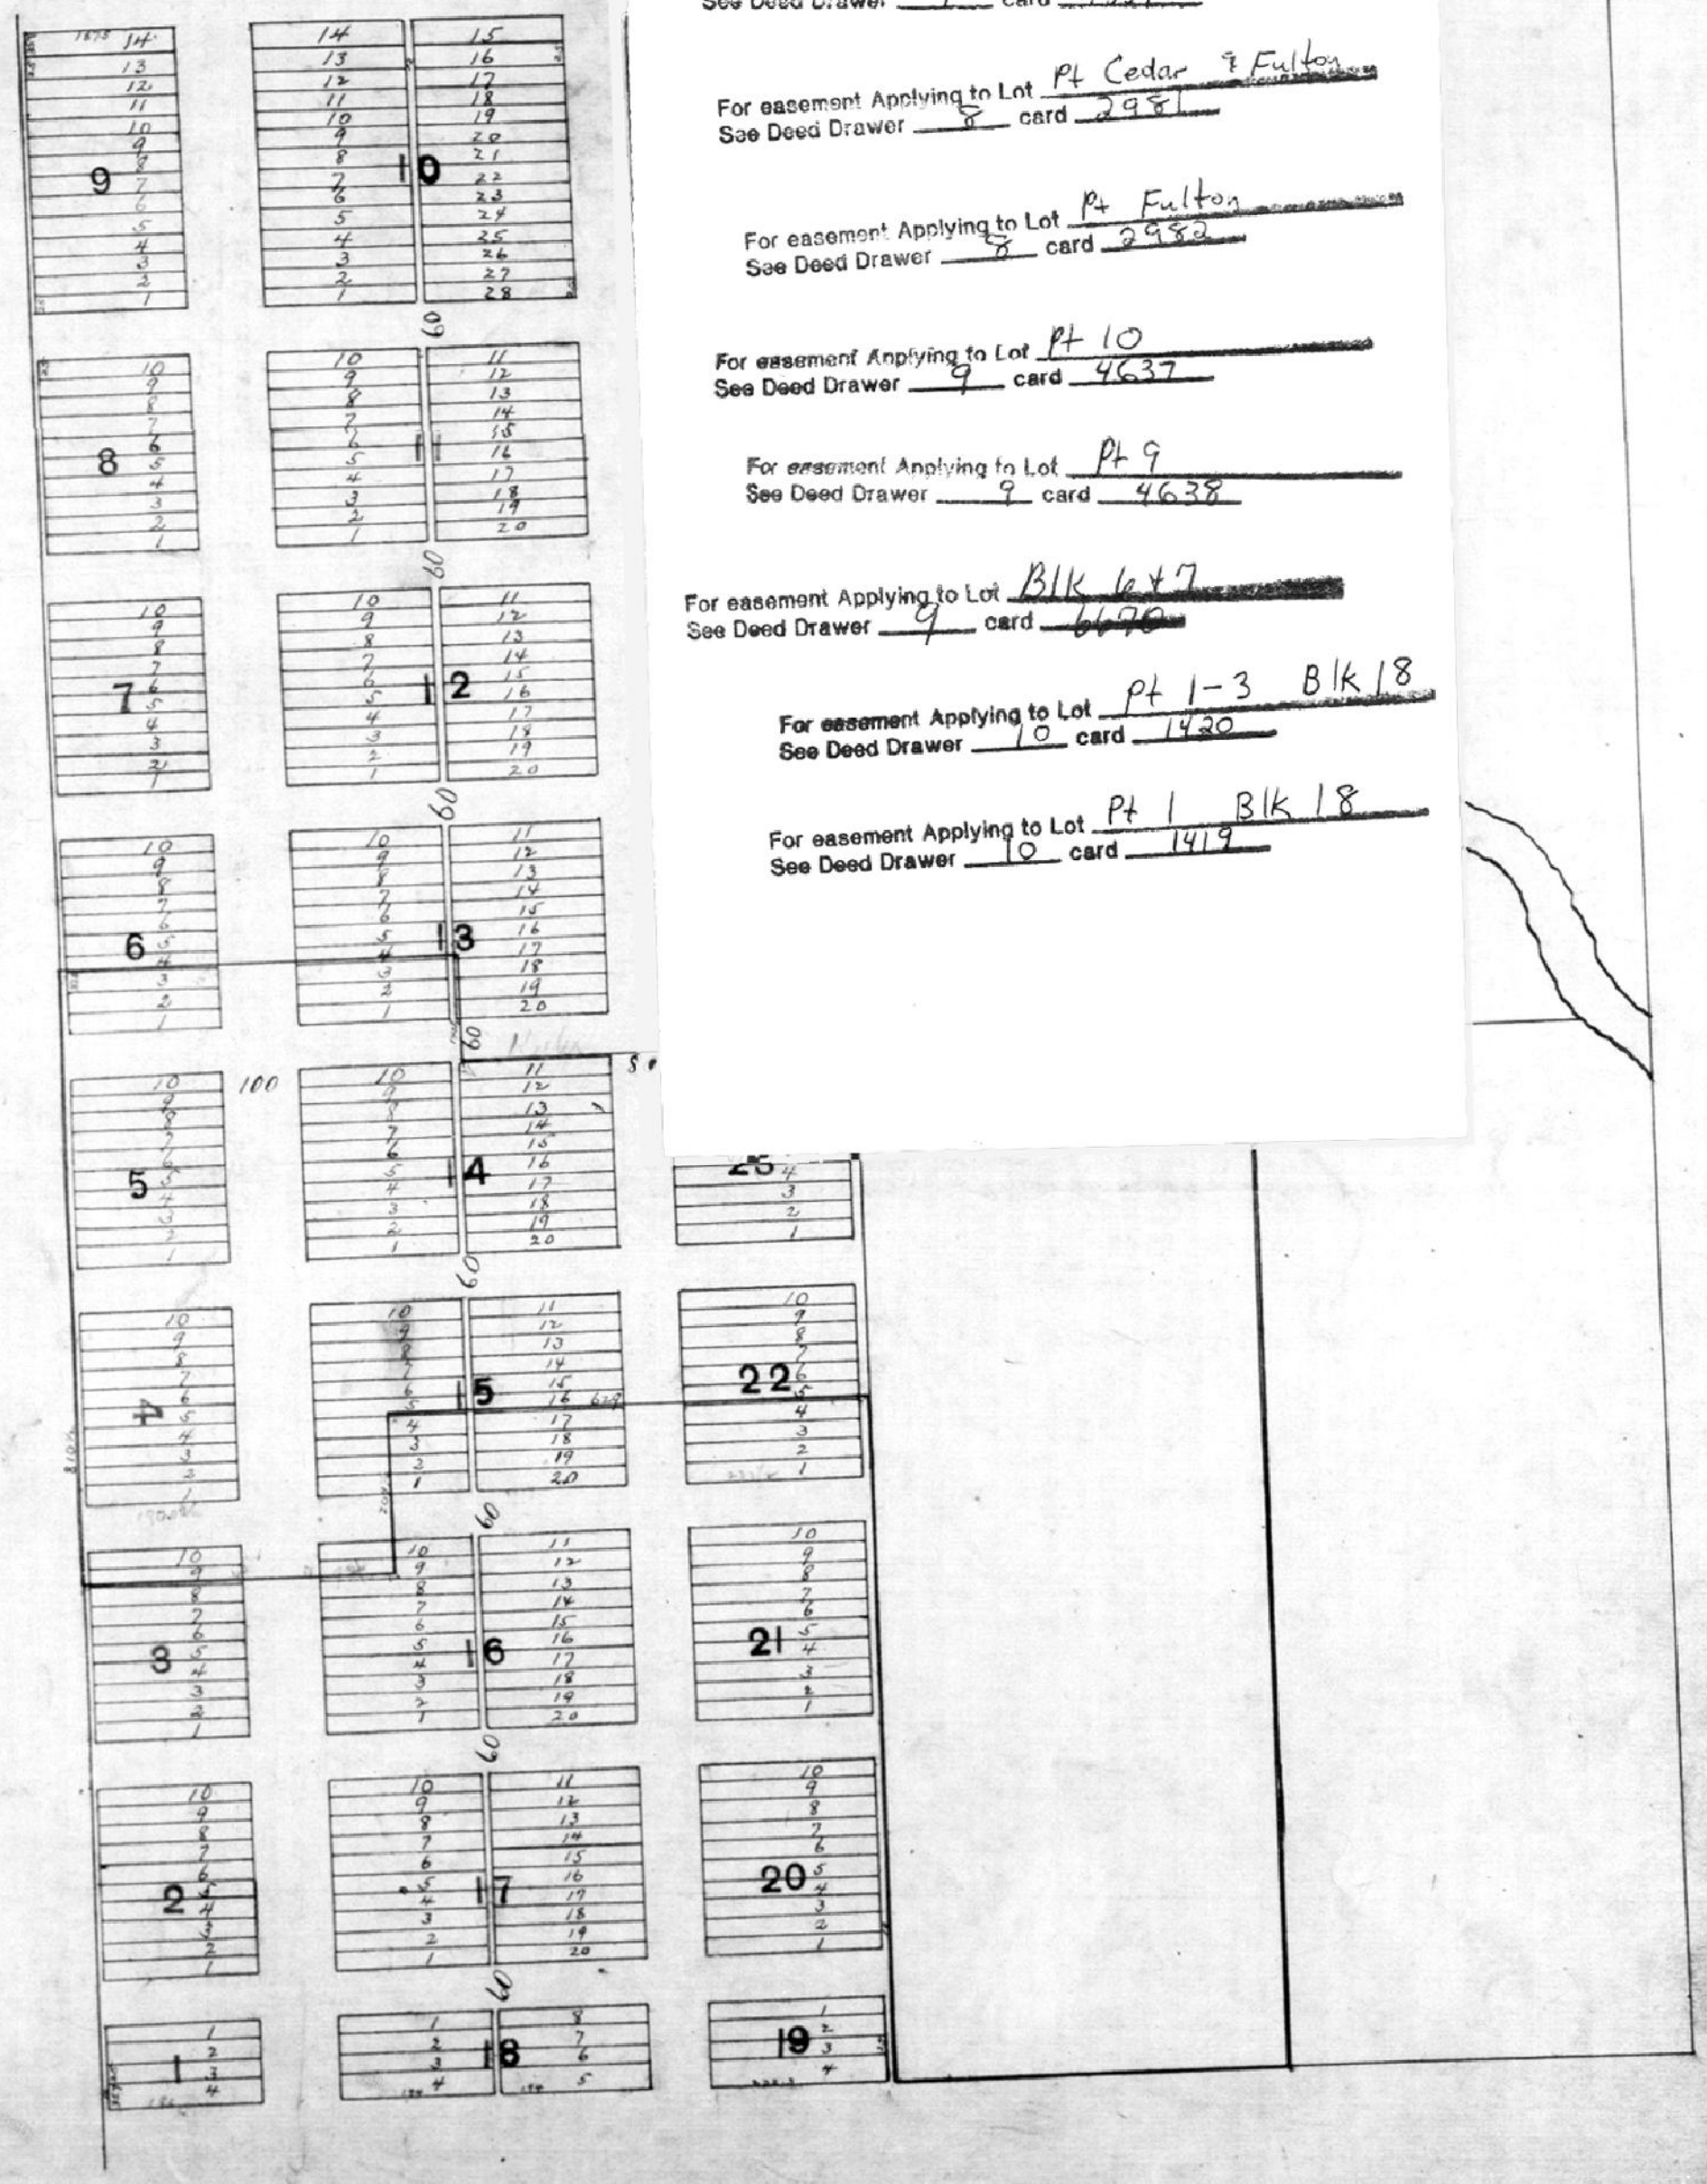

PLAT
OF
WALKERS ADDITON TO LAMASCO city

See Page 74.

TRANSCRIBED FROM PLAT
RECORD 'A' PAGE 4

For easement Applying to Lot Pt 1-3 Blk 5
See Deed Drawer 7 card 5125