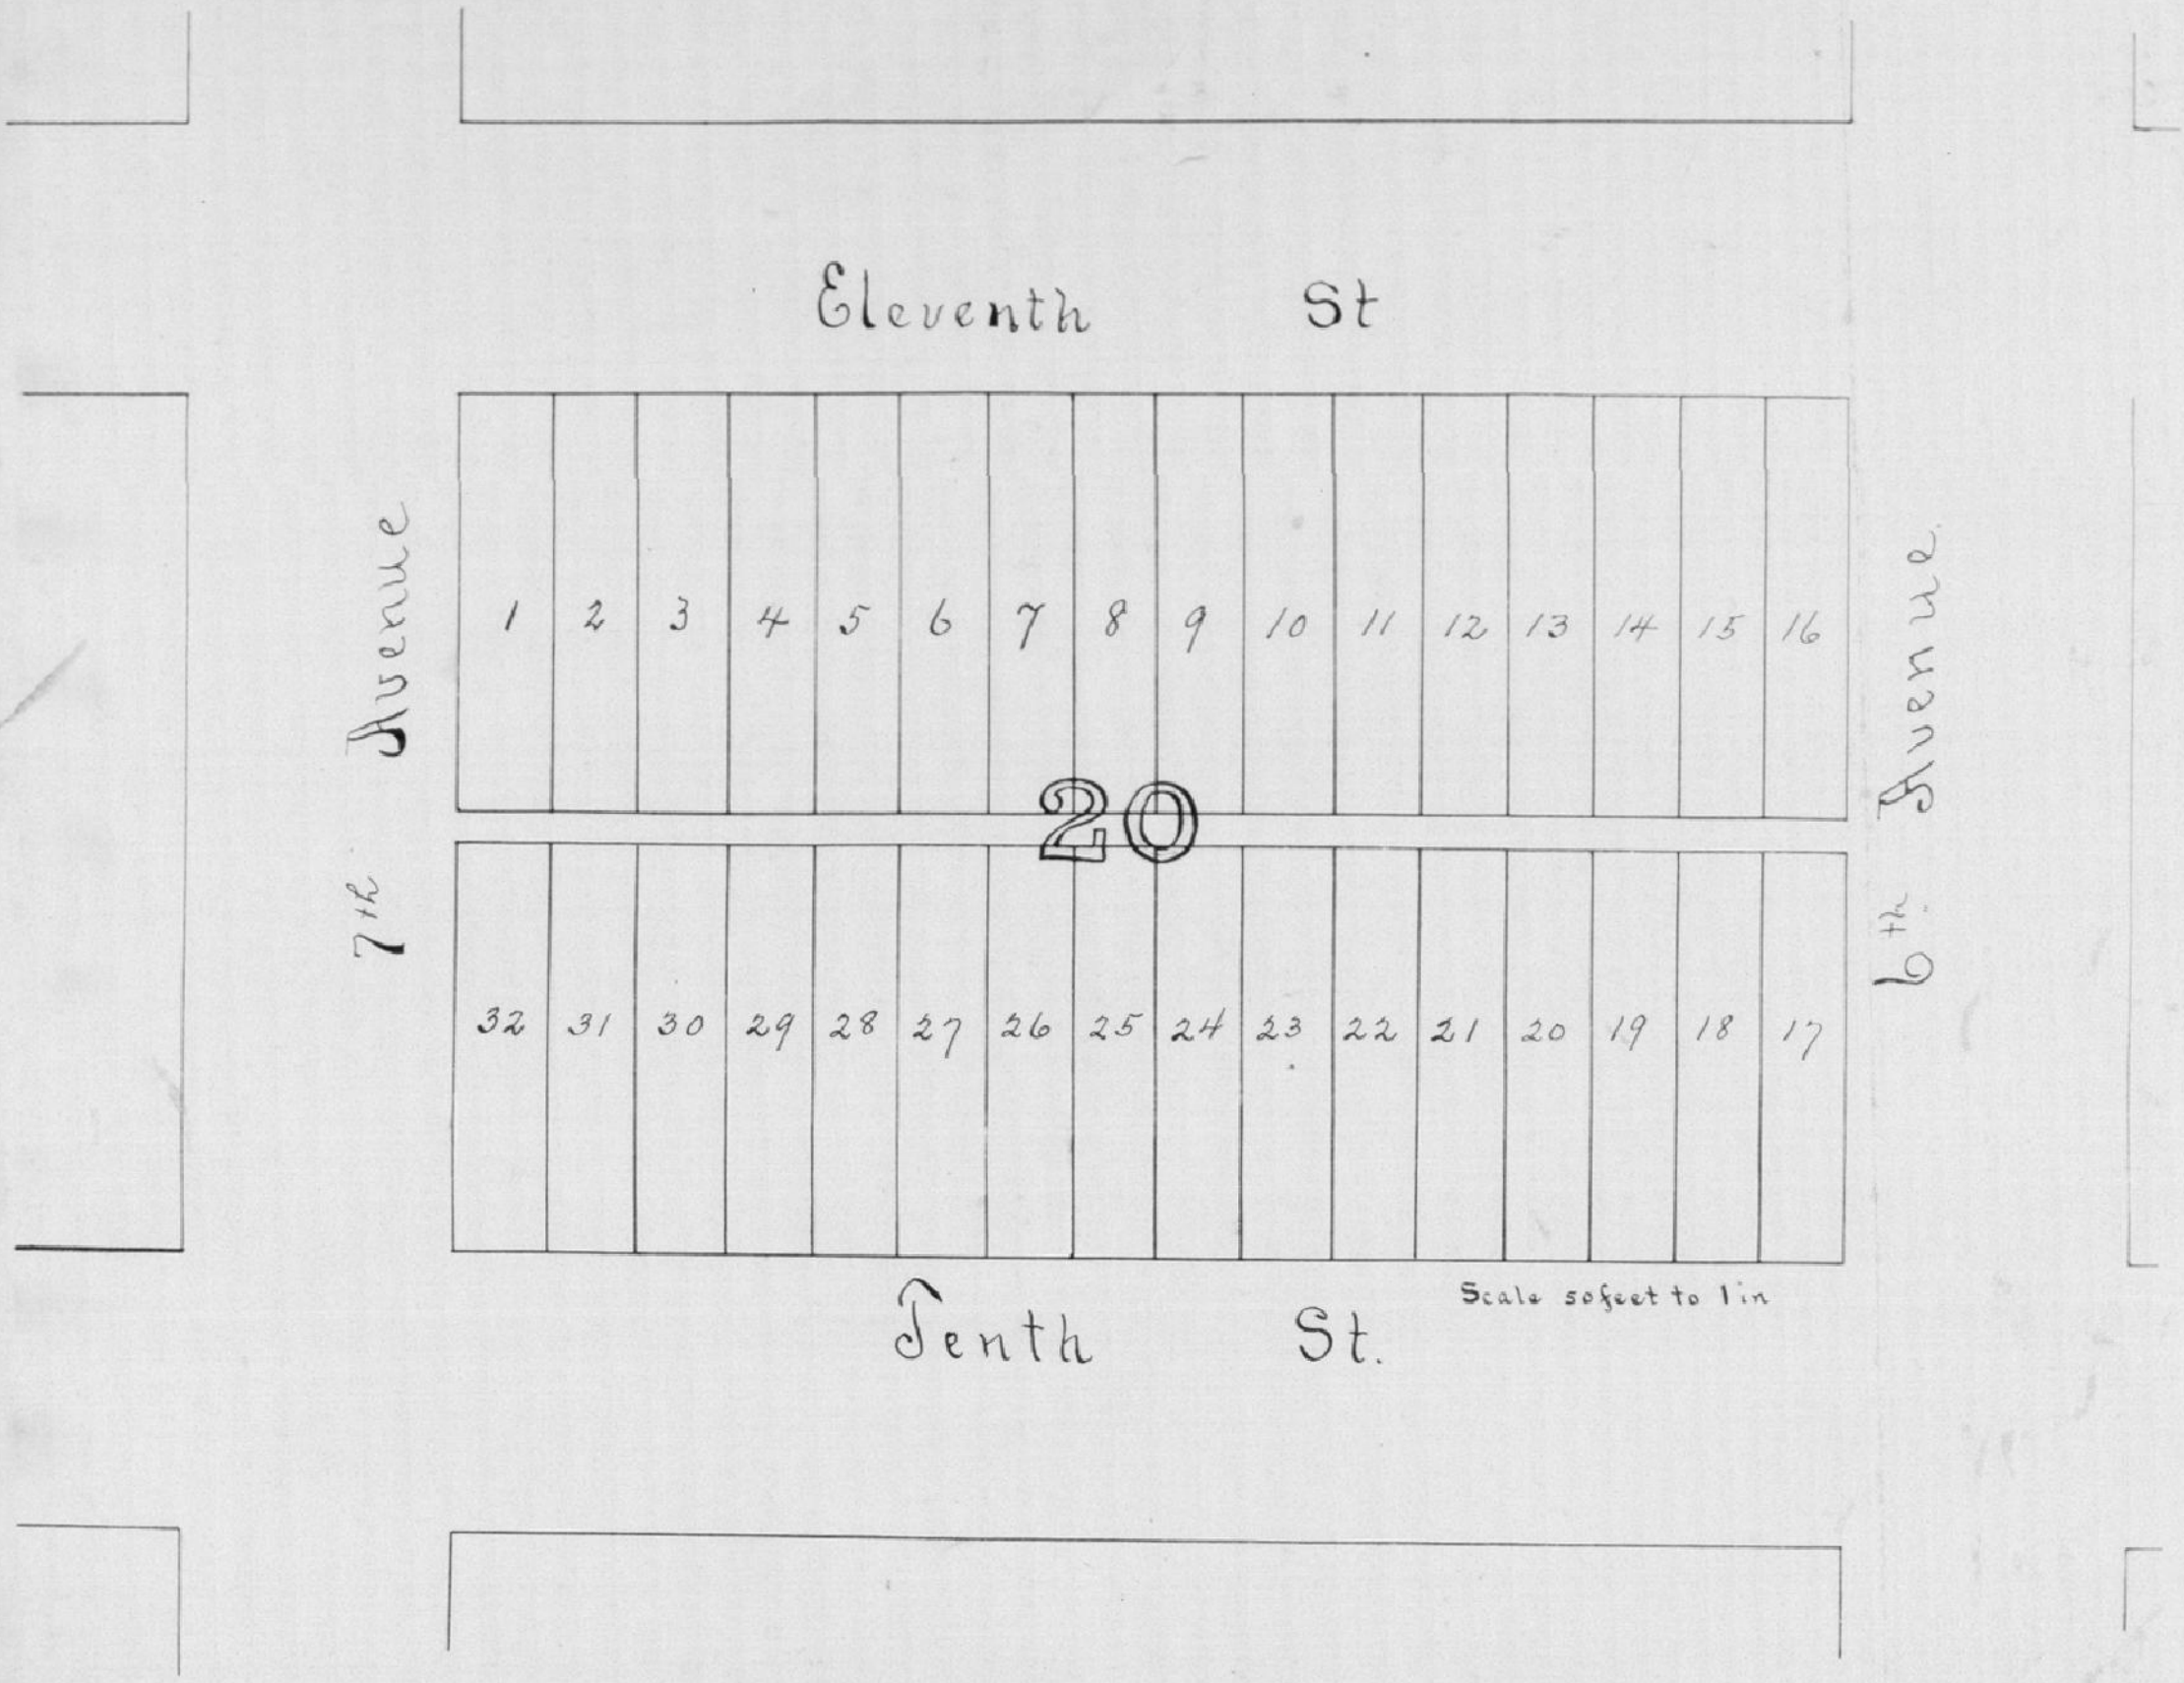

The above is a Plat of a Subdivision made by the undersigned of Blocks Numbered 20 in Lamasco City. The Lots are 25 feet front by 119 feet deep. The Alley is 12 feet wide. March 1st 1854

George B. Walker (Seal)

State of Indiana, Vanderburgh County, ss:
I, Christian Bippus Recorder in and for said County, do hereby certify that on this 3d day of March A.D. 1854 the within named George B. Walker personally appeared before me and acknowledged the within and foregoing Plat to be his voluntary act and deed. Witness my hand and official seal this the date above written.

Christian Bippus
Recorder. V. C.

Recorded March 13th 1854.
Christian Bippus. R. V. C.

Edward H. Rauch. R.V.Co.
by John F. Maine Dpty. Jan 9" 1897.

RECORD 'A' PAGE 45