
PLAT OF

SUBDIVISION, OF BLOCK 126 IN LAMASCO

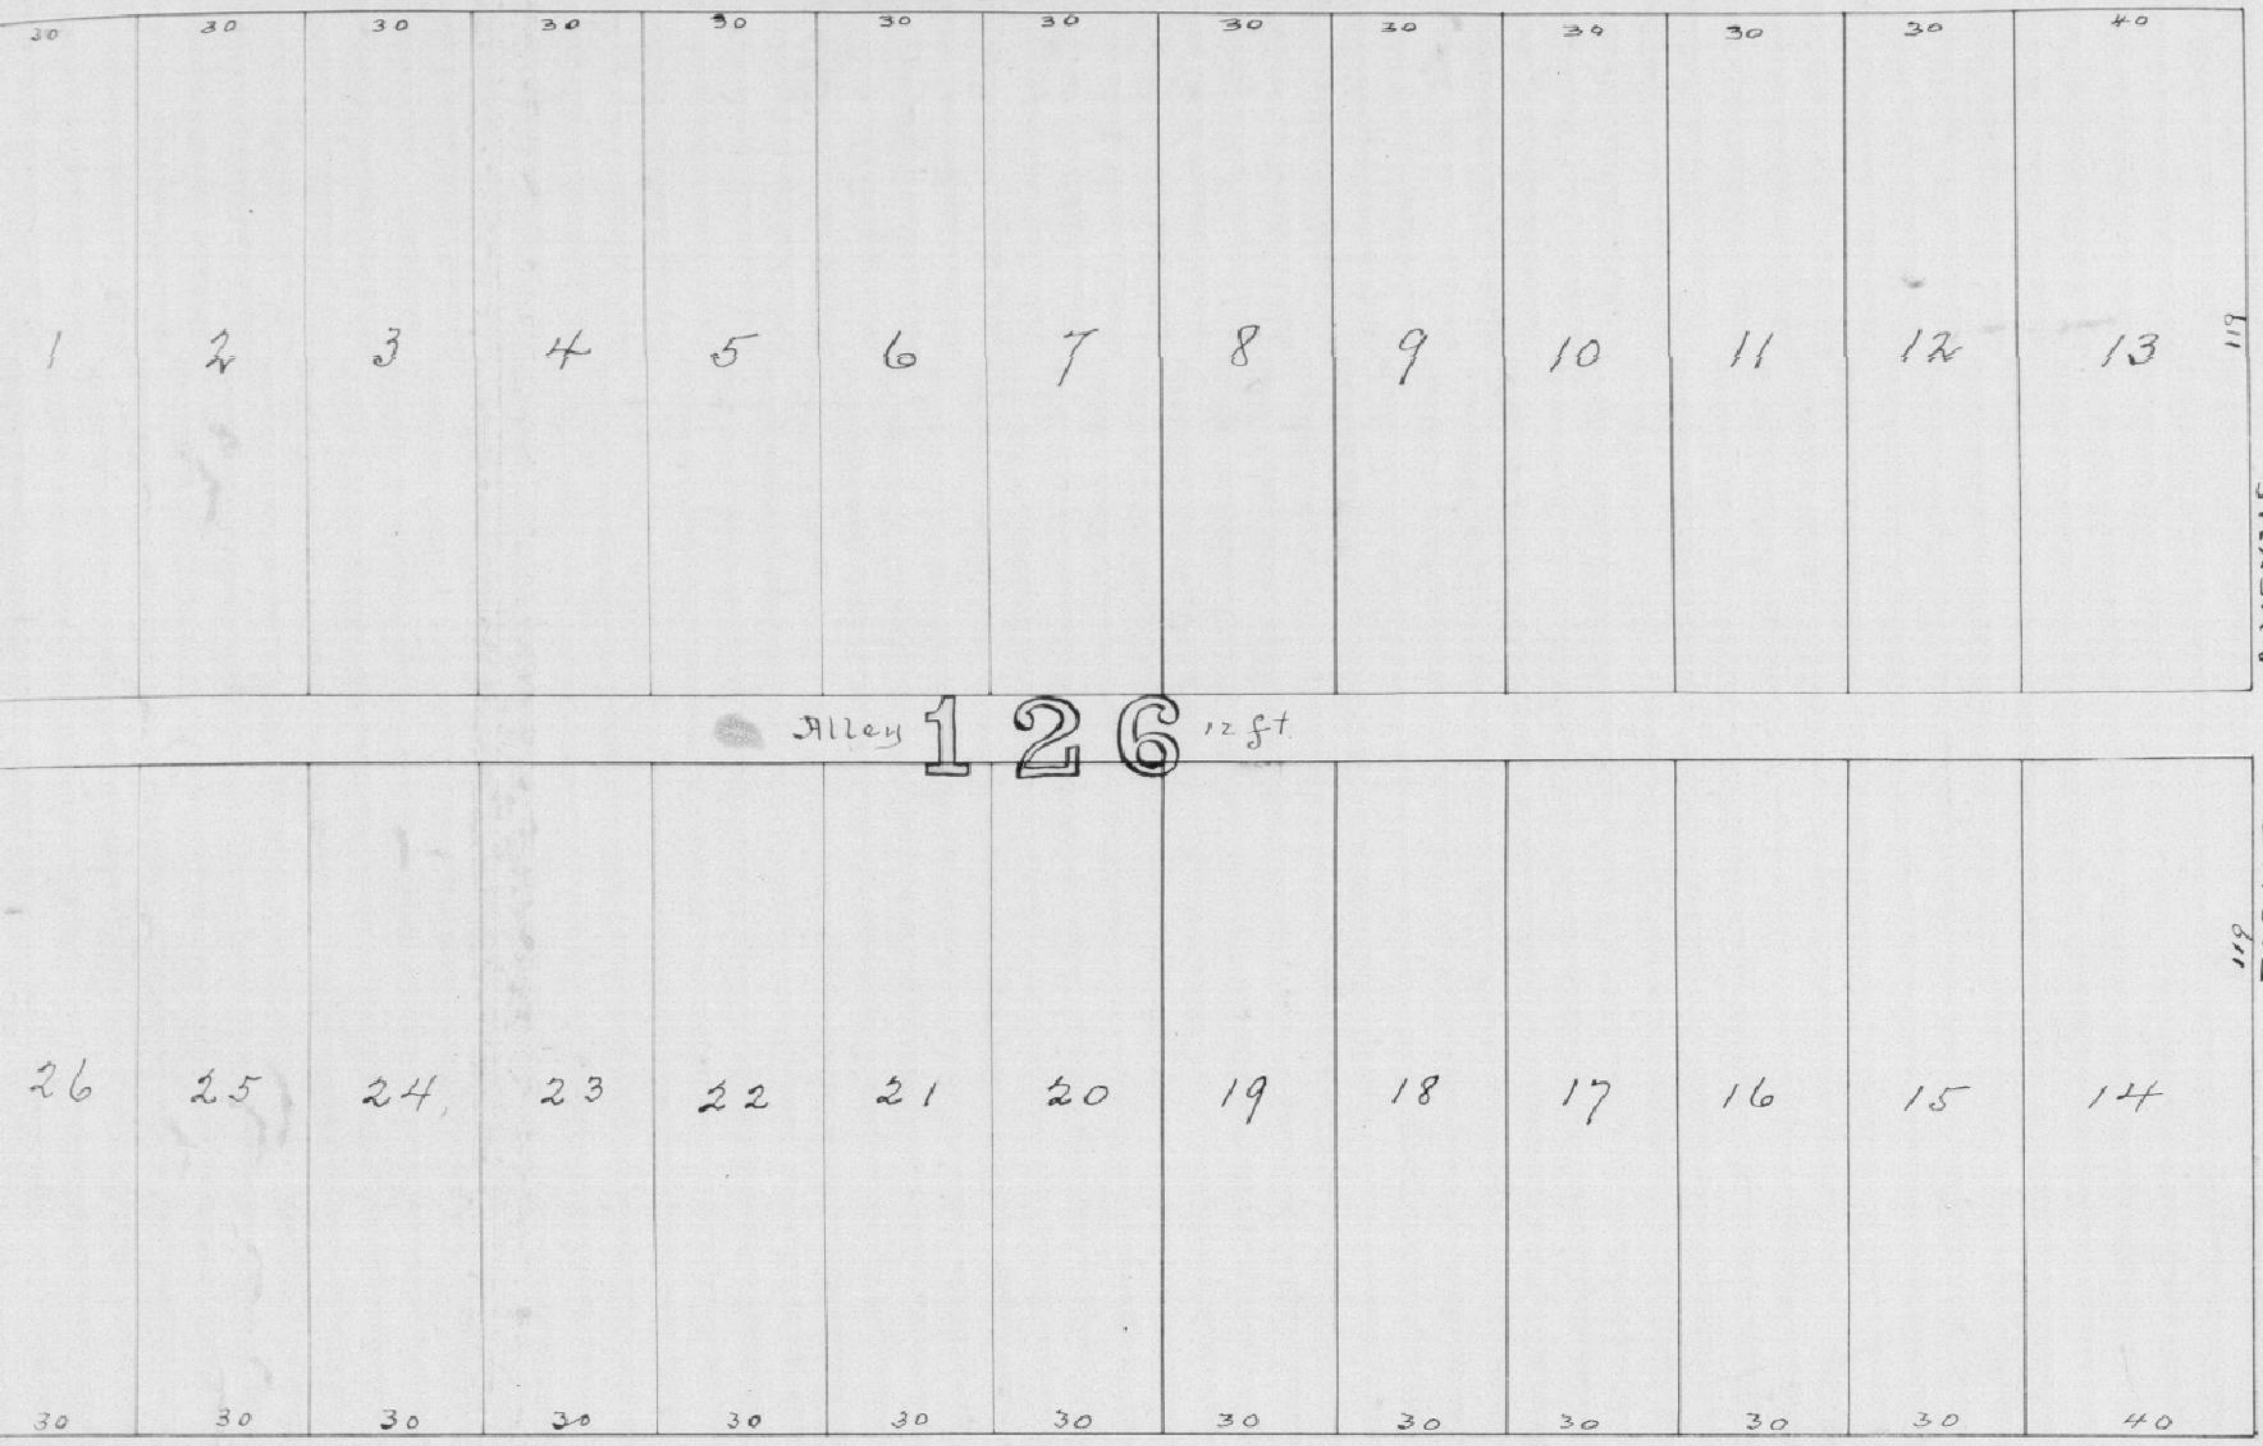

Said Block is divided into 26 Lots which are 30 ft. wide by 119 ft. long, except lots 13 & 14 which are 40 ft. long by 119 ft. an alley 12 ft. wide runs East & West through the center of the Block

John Law.

State of Indiana, Vanderburgh County, ss:

I, Christian Bippus Recorder in and for said County, do hereby certify that on this 22nd day of September A.D. 1854 the within named John Law acknowledged the execution of the within and foregoing Plat as his voluntary act and Deed. - Witness my hand and official seal at Evansville this the date first above written.

Christian Bippus.
Recorder V. C.

Recorded Sept 23rd 1854.
C. Bippus. R. V. C.

Edward H Rasch R. V. C.
by John F. Mann Dpty. Jan 9th 1897.

TRANSCRIBED FROM PLAT
RECORD 'A' PAGE 58.