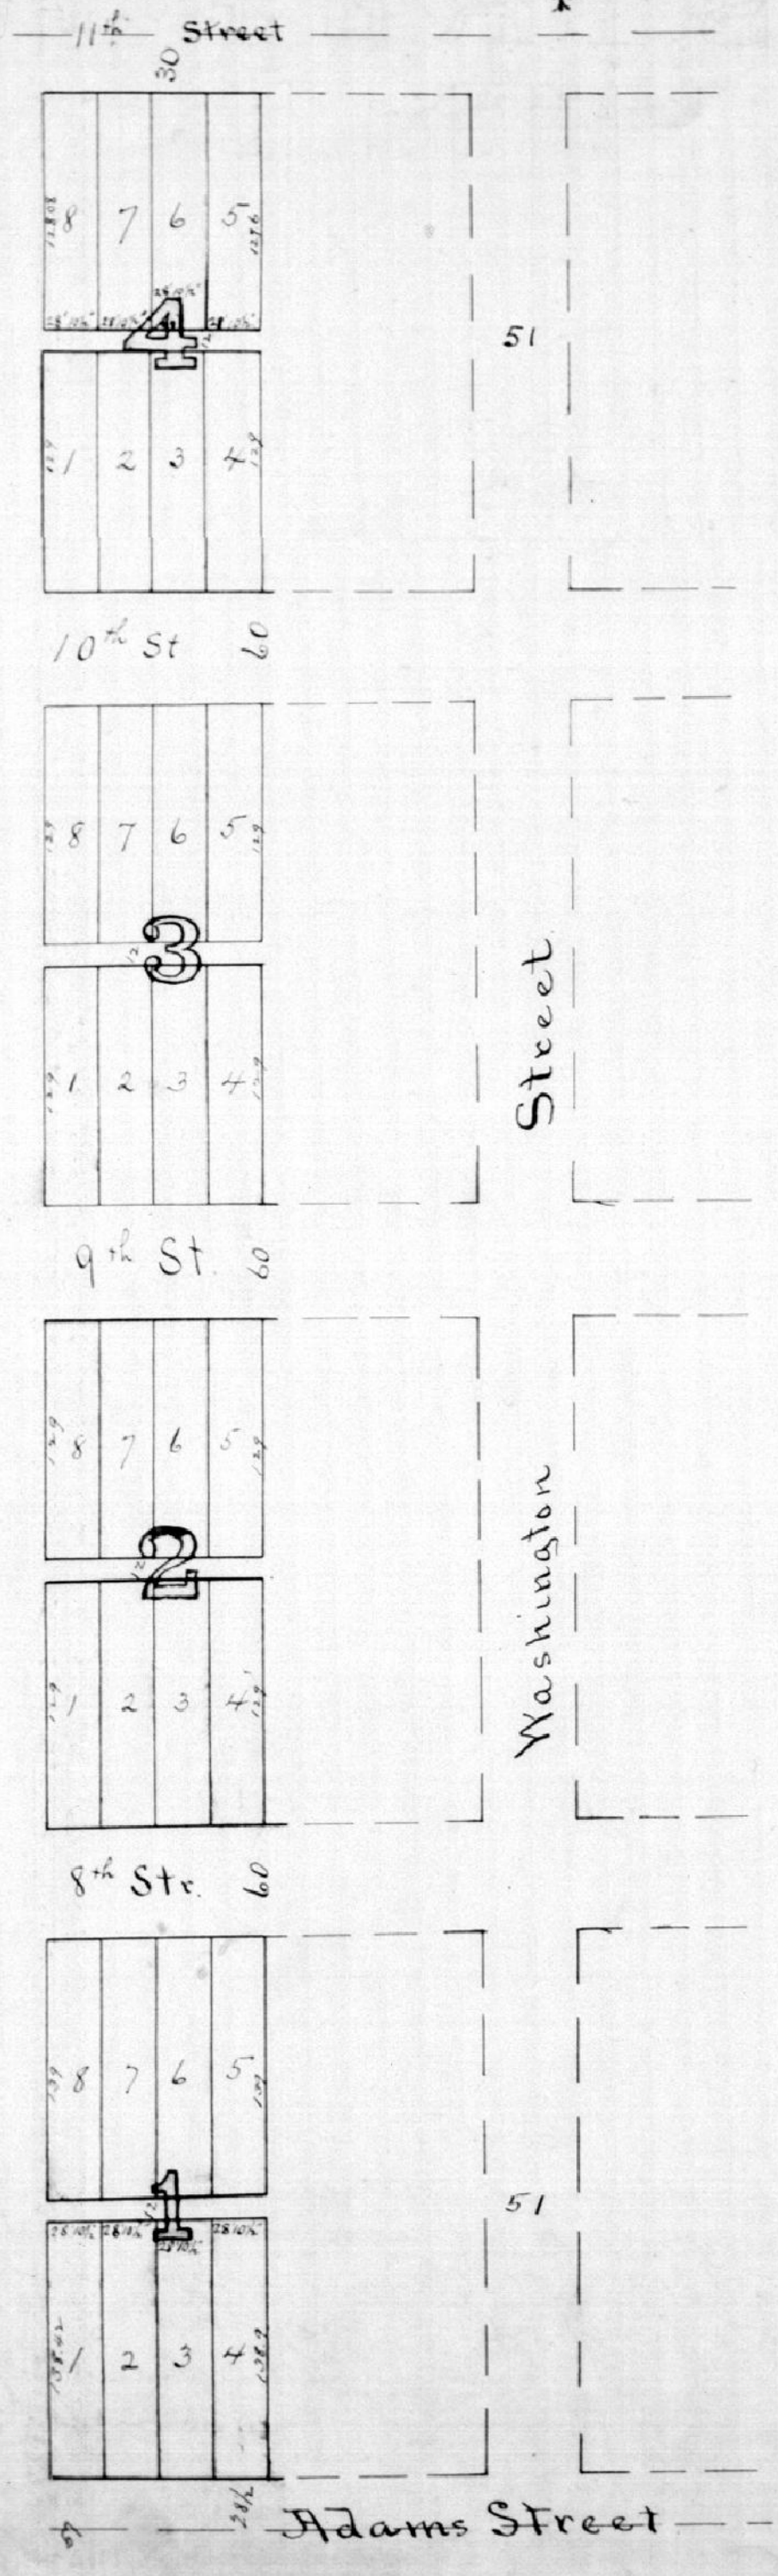

PLAT
OF
HENRY HOLZGREFE'S
ENLARGEMENT
OF THE
TOWN OF LAMASCO CITY

A Plat or Plan of Lots adjoining and in Addition to the Town of Lamasco City in the County of Vanderburgh and State of Indiana, laid out by Henry Holzgrefe proprietor thereof, on a part of the South east quarter of Section No 19 in Township No 6 South of Range No 10 West in the district of Lands sold at Vincennes. For the size and number of Blocks Lots Streets and Alleys see plat.

Heinrich Holzgrefe

State of Indiana, Vanderburgh County ss. I, Christian Bippus, Recorder in and for said County, do hereby certify that the within named Heinrich Holzgrefe personally appeared before me, and acknowledged the execution of the within and foregoing Plat to be his voluntary act and deed. In Witness Whereof I have hereunto set my hand and Official seal at Evansville this 23d day of November A.D. 1854.

Christian Bippus
Recorder V. C.

Recorded December 7th 1854.
Christian Bippus R. V. C.

Edward H. Rasch. R.V.C.
by John F. Mann Dpty.
Jan 9th 1897.

TRANSCRIBED FROM PLAT
RECORD 'A' PAGE 41