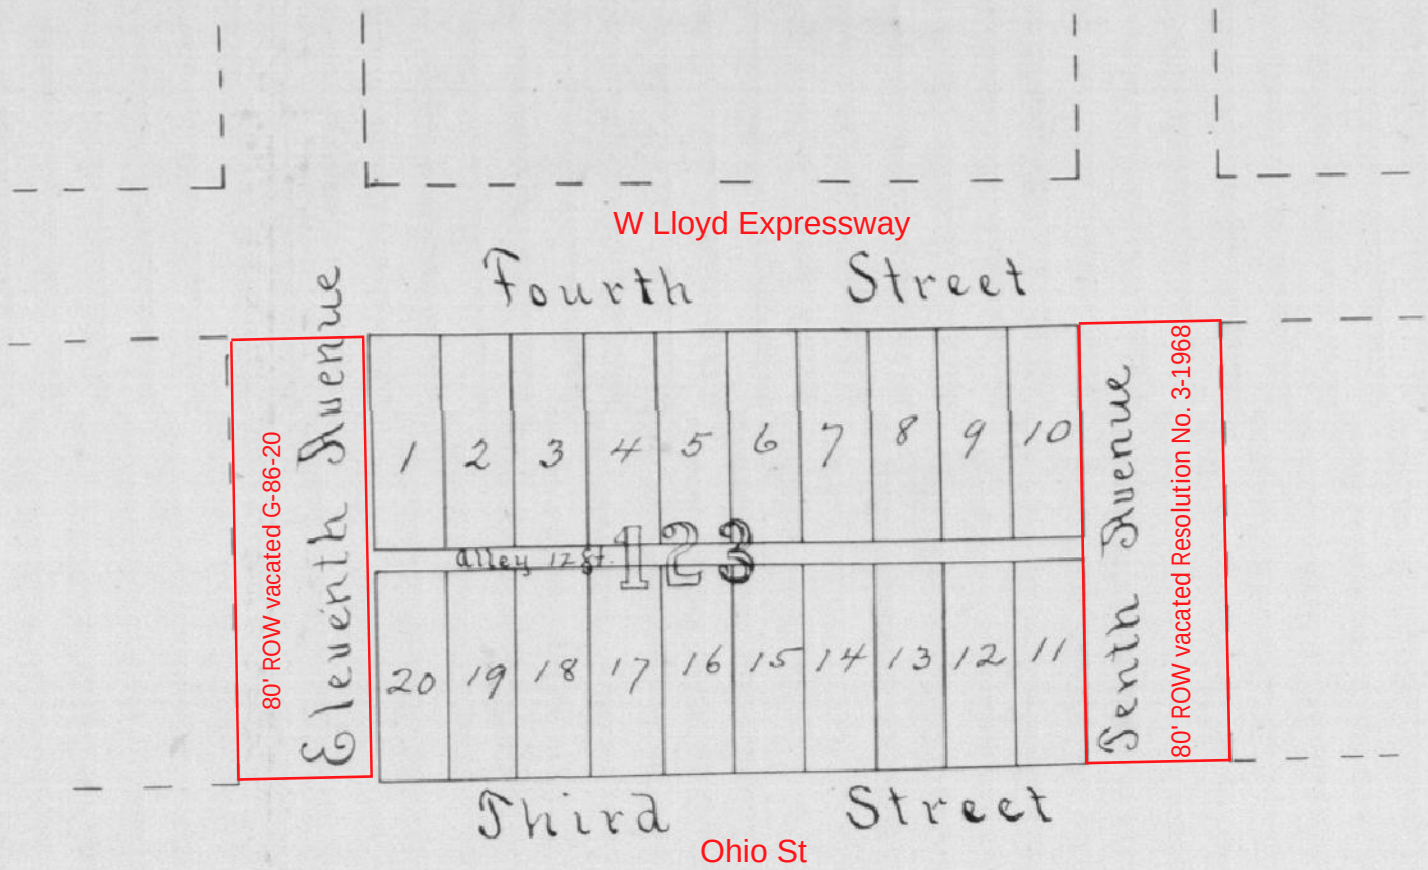


PLAT

OF

SUBDIVISON OF BLOCK 123 IN LAMASCO

said block is divided into 20 lots, each lot 40 ft wide and one hundred nineteen ft long, with an Alley 12 ft wide running through the center of the block, East & West.

John Law.
John Shanklin.
James E. Blythe.
Jas G. Jones.

State of Indiana, } ss:
Vanderburgh County, }

I Christian Bippus, Recorder in and for said County, do hereby certify, that on this 25th day of Sept A.D. 1854 the within named John Law, John Shanklin, James E. Blythe & Jas G. Jones acknowledged the execution of the within and foregoing plat. - Witness my hand and official seal at Evansville the date above mitten.

Christian Bippus
Recorder. V. C.

Recorded Sept 27th 1854.
Christian Bippus. R. V. C.

Edward H Rasch R V Co.
by John F. Mann Dpty. Jan 9th 1897.

TRANSCRIBED FROM PLAT
RECORD 'A' PAGE 60.