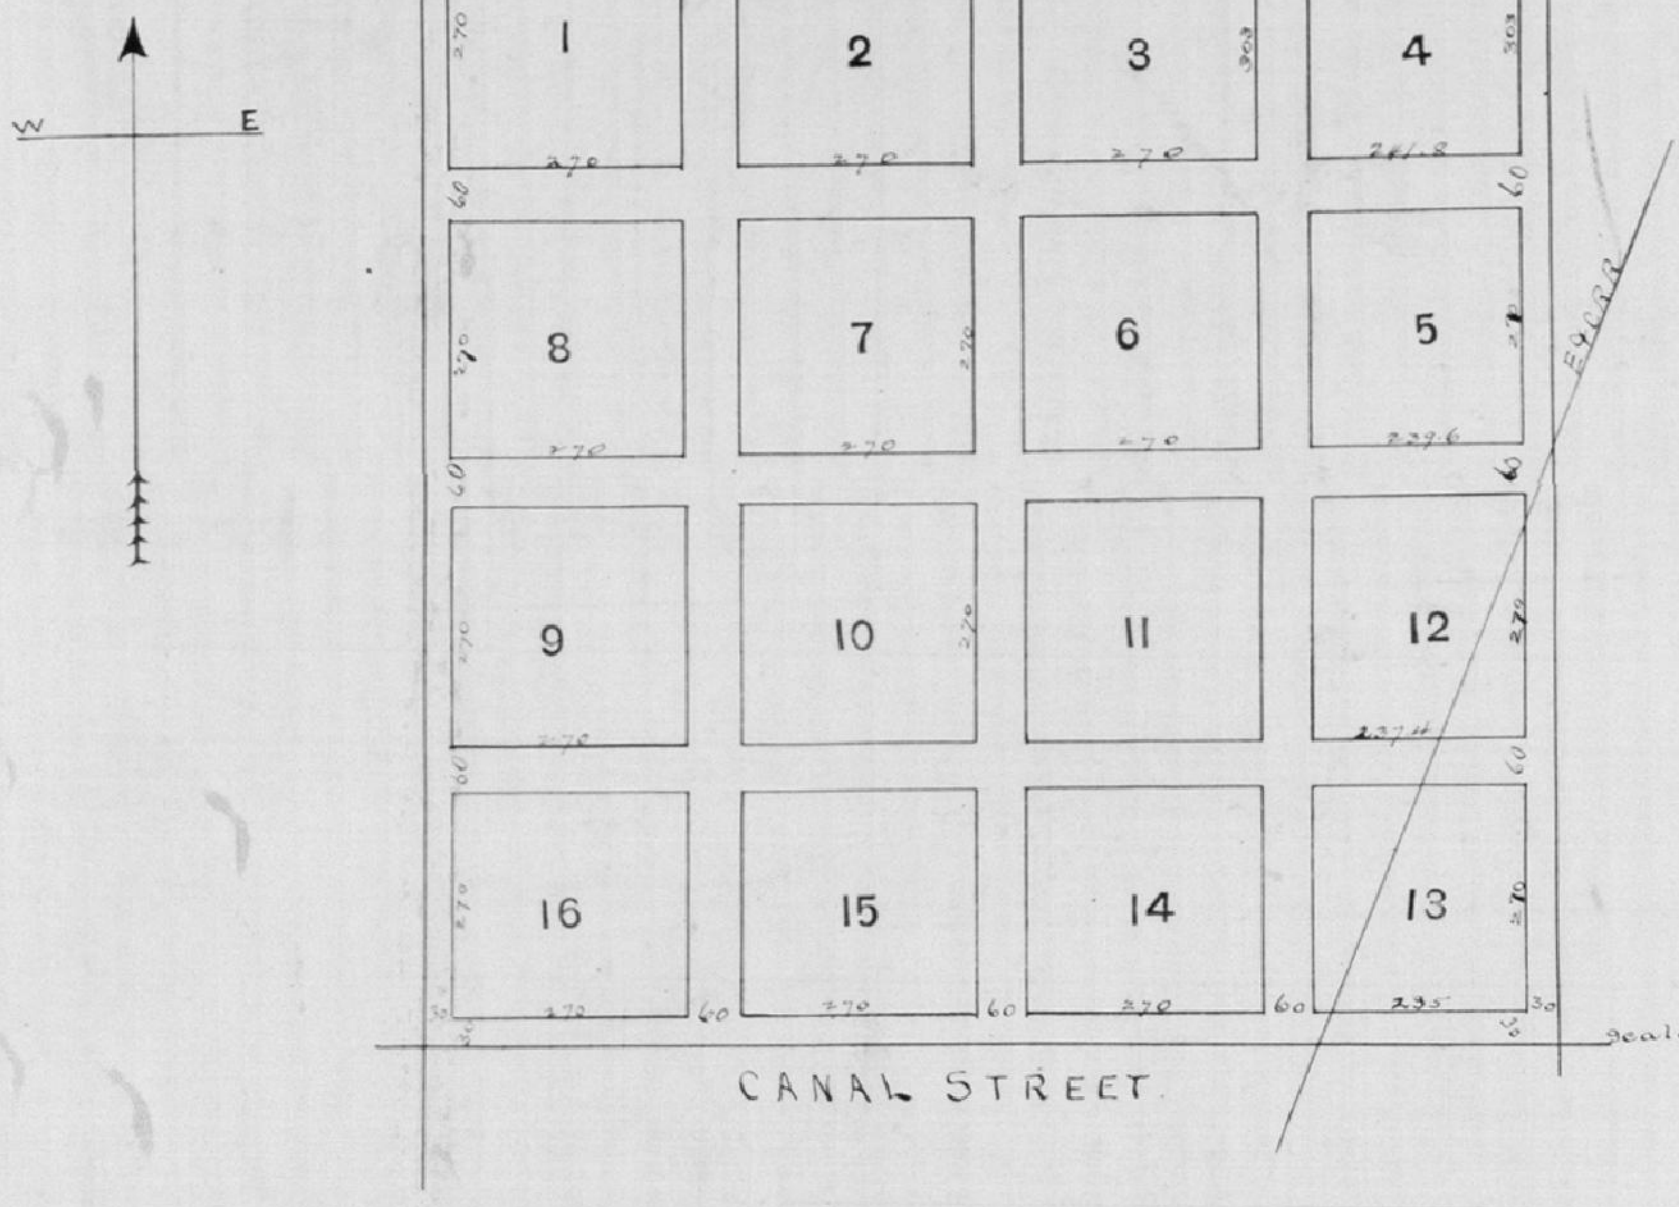


PLAT of

SHANKLIN'S ENLARGEMENT of the

City of Evansville laid out on South West Quarter of the South East Quarter of Section 20. Town 6 South of Range 10 West in the Vincennes Land District

John Shanklin

State of Indiana. }
Vanderburgh County. } ss:

Before me. C. Bippus Recorder in and for said County. on this 15th day of April A.D. 1856 John Shanklin acknowledged the within plat to be his voluntary act. — In Attestation whereof I have hereunto set my hand & official seal at Evansville this the date last said.

C. Bippus. R. V. C.
By A. Hahn. D.R.

Recorded April 16th 1856.
C. Bippus R.V.C. By A Hahn. D.R.

Edward H. Rasch. R. V. Co.
by John F. Mason Dpty. Jan 9th 1897.

TRANSCRIBED FROM PLAT
RECORD 'A' PAGE 81