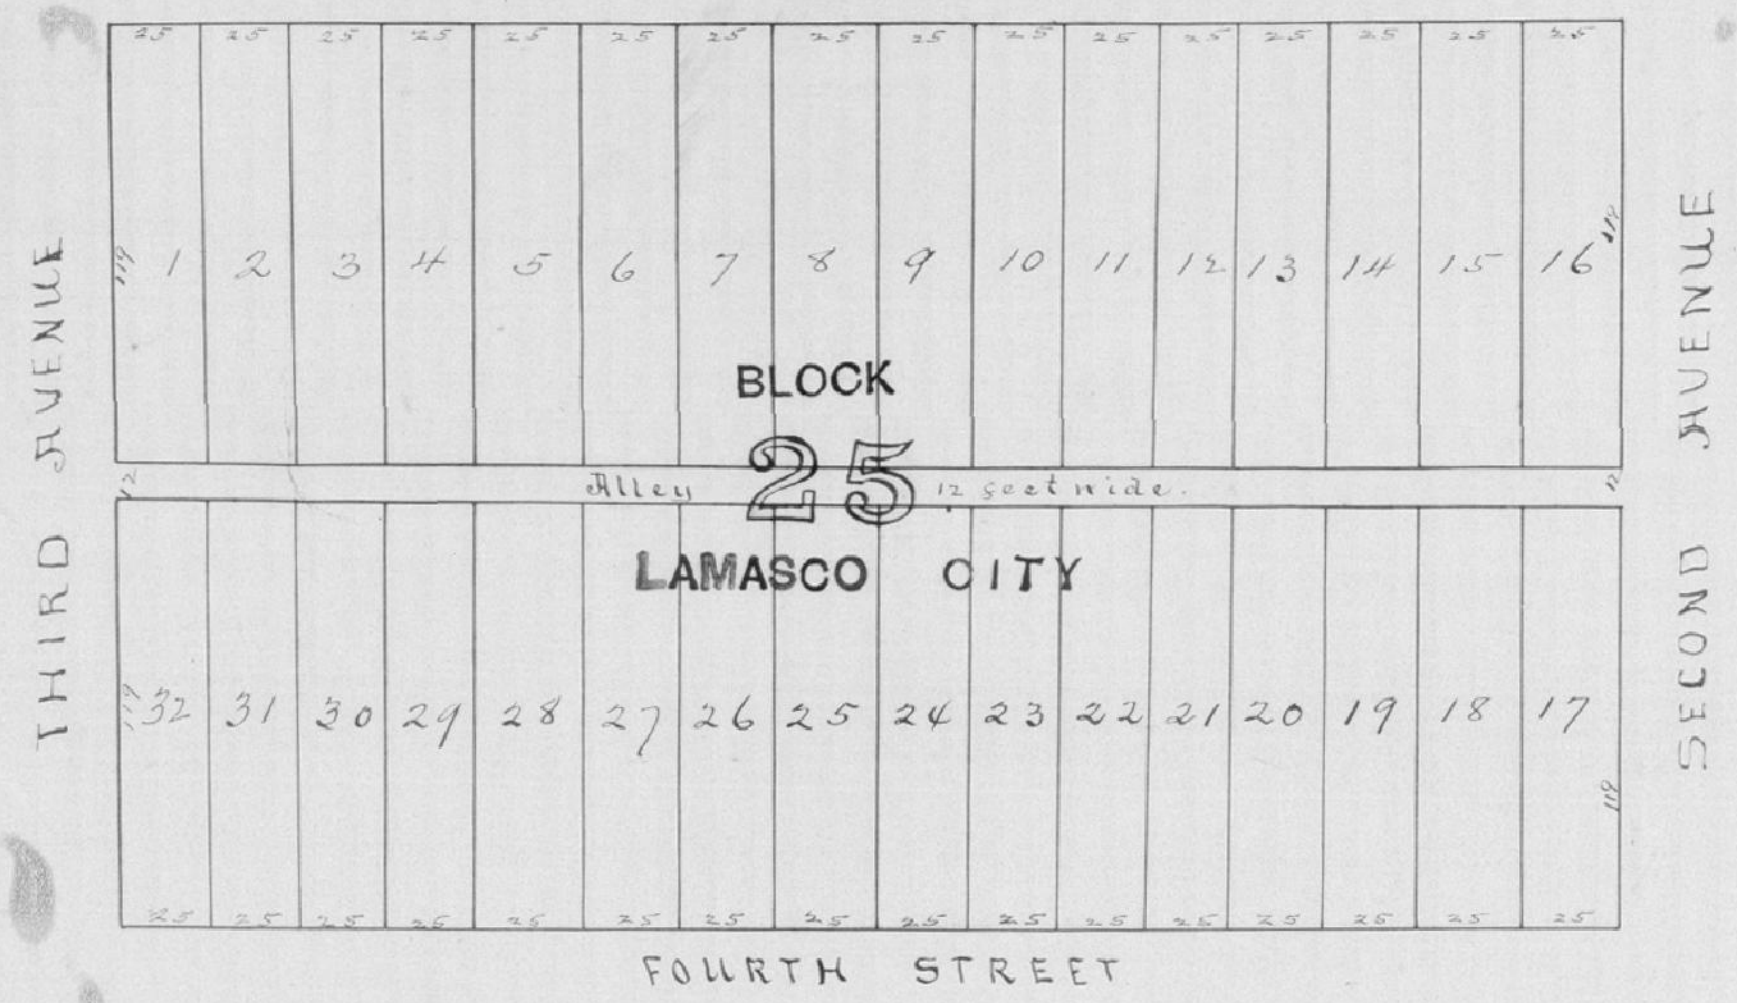


A Plat of BLOCK №25 in LAMASCO CITY as laid out by J. George Brooklocker.

Jof. Georg Loomplocker.

State of Indiana }
Vanderburgh County } ss:

I, Christian Bippus Recorder in and for said County do hereby certify that on this 16" day of May A.D. 1856. John George Brooklocker acknowledged the execution of the within plat to be his voluntary act & deed. Witness my hand & Official seal at Evansville this the date above written.

Christian Bippus. R. V. C.
By A. Hahn. D.R.

Recorded May 16" 1856.
C. Bippus R. V. C.
By A. Hahn D.R.

Edward H. Rasch R.V.Co.
by John F. Mann Dpty. Jan 9" 1897

TRANSCRIBED FROM PLAT
A PAGE 82.