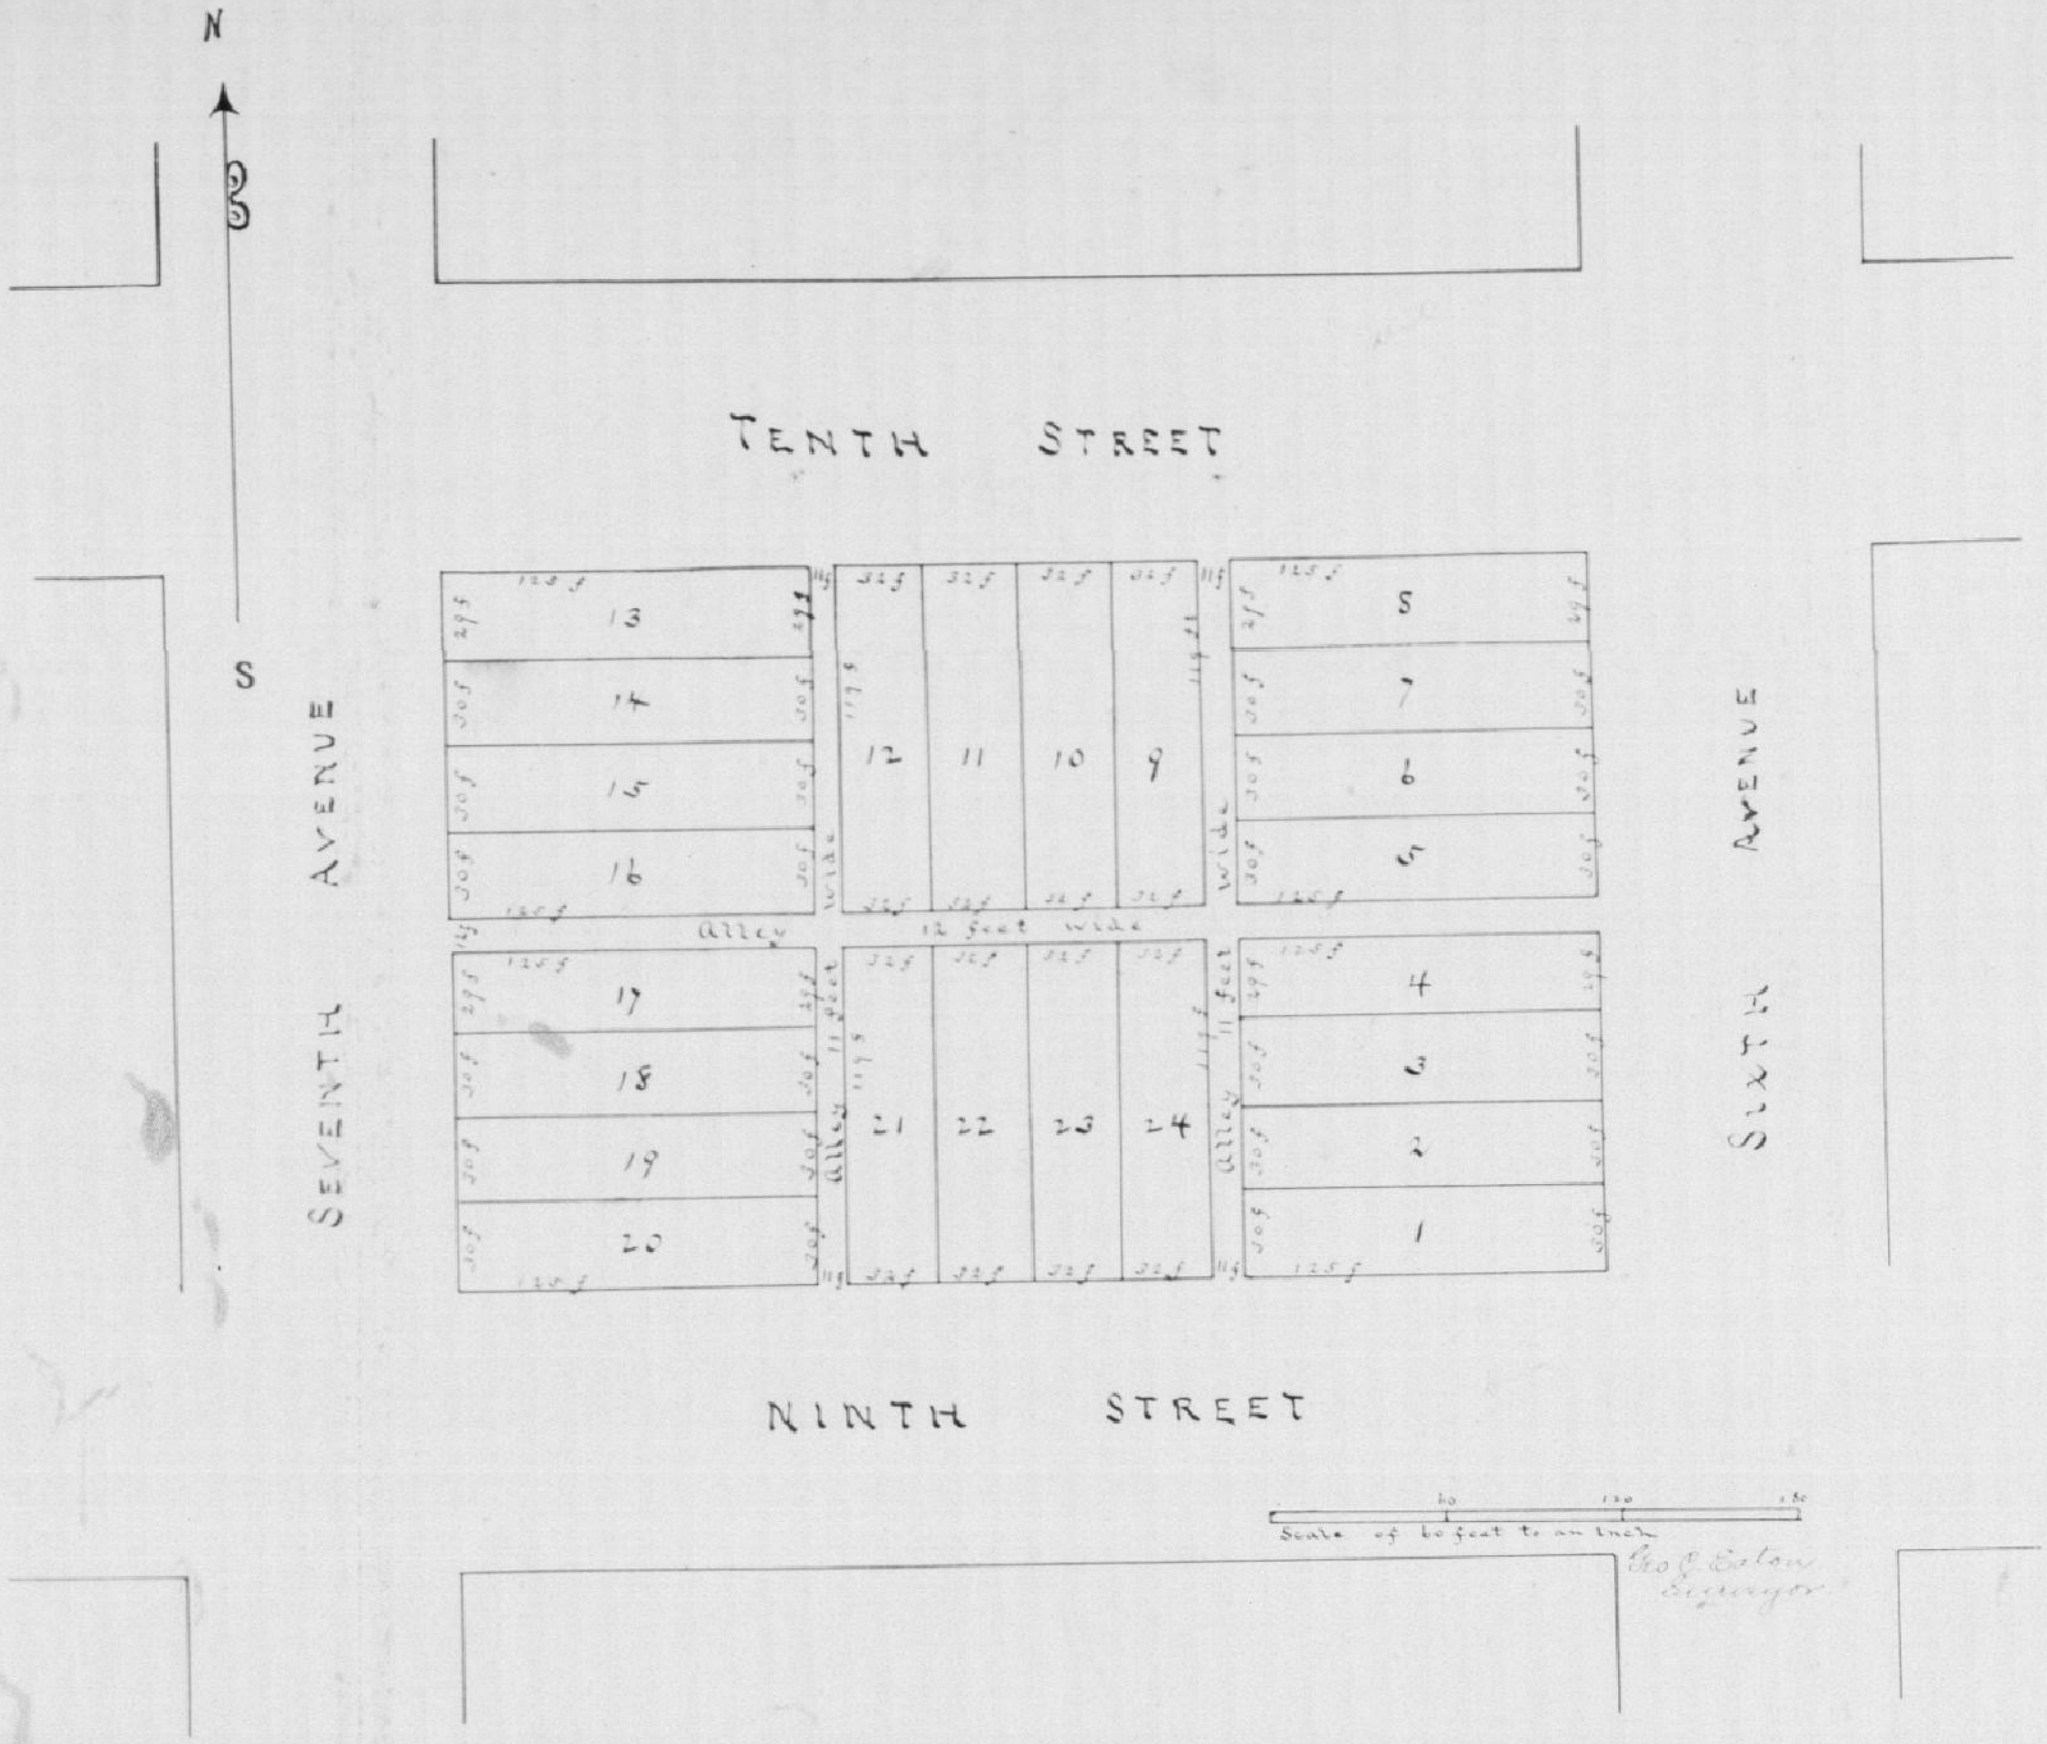

PLAT of

A Subdivision of BLOCK 33 in LAMASCO CITY State of Indiana.
S. R. Hoomer & Daniel Brush Proprietors by G Copeland Atty in fact.
The length of the lines of the lots are marked thereon in feet, also the
widths alleys are marked in the same respectively. These lots
are as numbered in red ink.

The State of Indiana }
Vanderburgh County } ss:

Before me Christian Bippus Recorder in and for said County
on this 8th day of Sept A.D. 1856. G. Copeland as Attorney in fact for
S. R. Hoomer & Daniel Brush acknowledged the execution of the within
plat as their voluntary act & Deed. Witness my hand & Official
seal at Evansville this the date aforesaid.

Christian Bippus R. V. C.
By Adolphus Hahn D. R.

Recorded Sept 8" 1856.
C. Bippus. R. V. C.
By A. Hahn. D. R.

Edward H. Rasch R. V. Co.
by John D. M. Dpt. Jan 9" 1897.

TRANSCRIBED FROM PLAT
RECORD 'A' PAGE 84