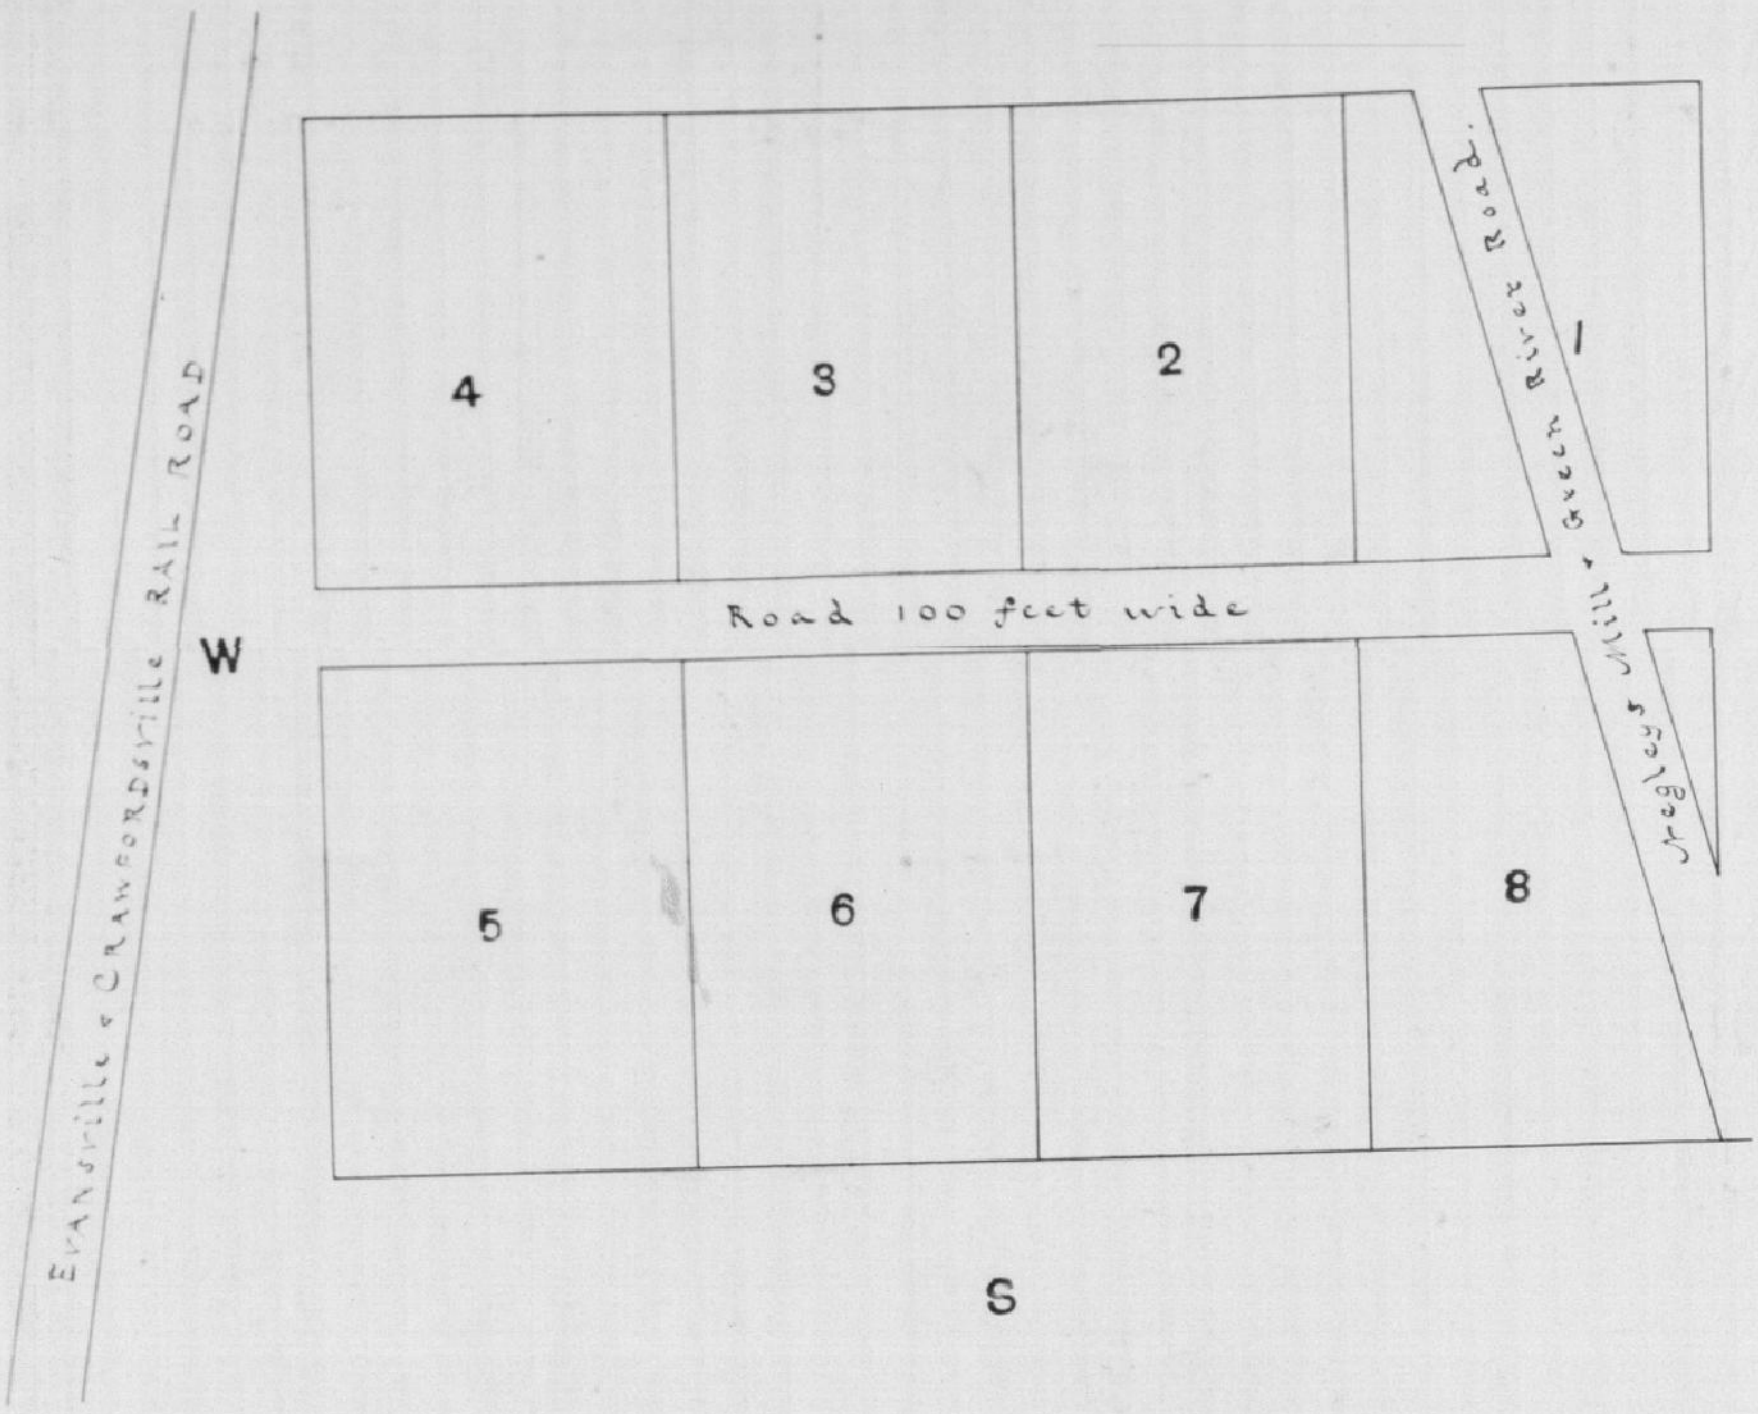

PLAT of

the South East Quarter of the South west Quarter of Section Sixteen Township Six Range Ten west. Vincennes Land District Sanders-burgh County Indiana

Madison J Bray
John Shanklin
Jas. Lockhart
} assignees
C Bell

State of Indiana. }
Vanderburgh County. } ss:

Before me John Farrell Recorder in and for said County personally appeared the within M. J. Bray. John Shanklin and James Lockart and acknowledged the execution of the within and annexed Plat as their voluntary act and deed.

Witness my hand and Official seal at Evansville this 17th day of June 1857.

John Farrell.
R. V. C.

Recorded June 22d 1857.
John Farrell R. V. C

Edward H. Rasch. R. V. Co.
by John F. Mann Dpty.
January 9" 1897.

TRANSCRIBED FROM PLAT
RECORD 'A' PAGE 97