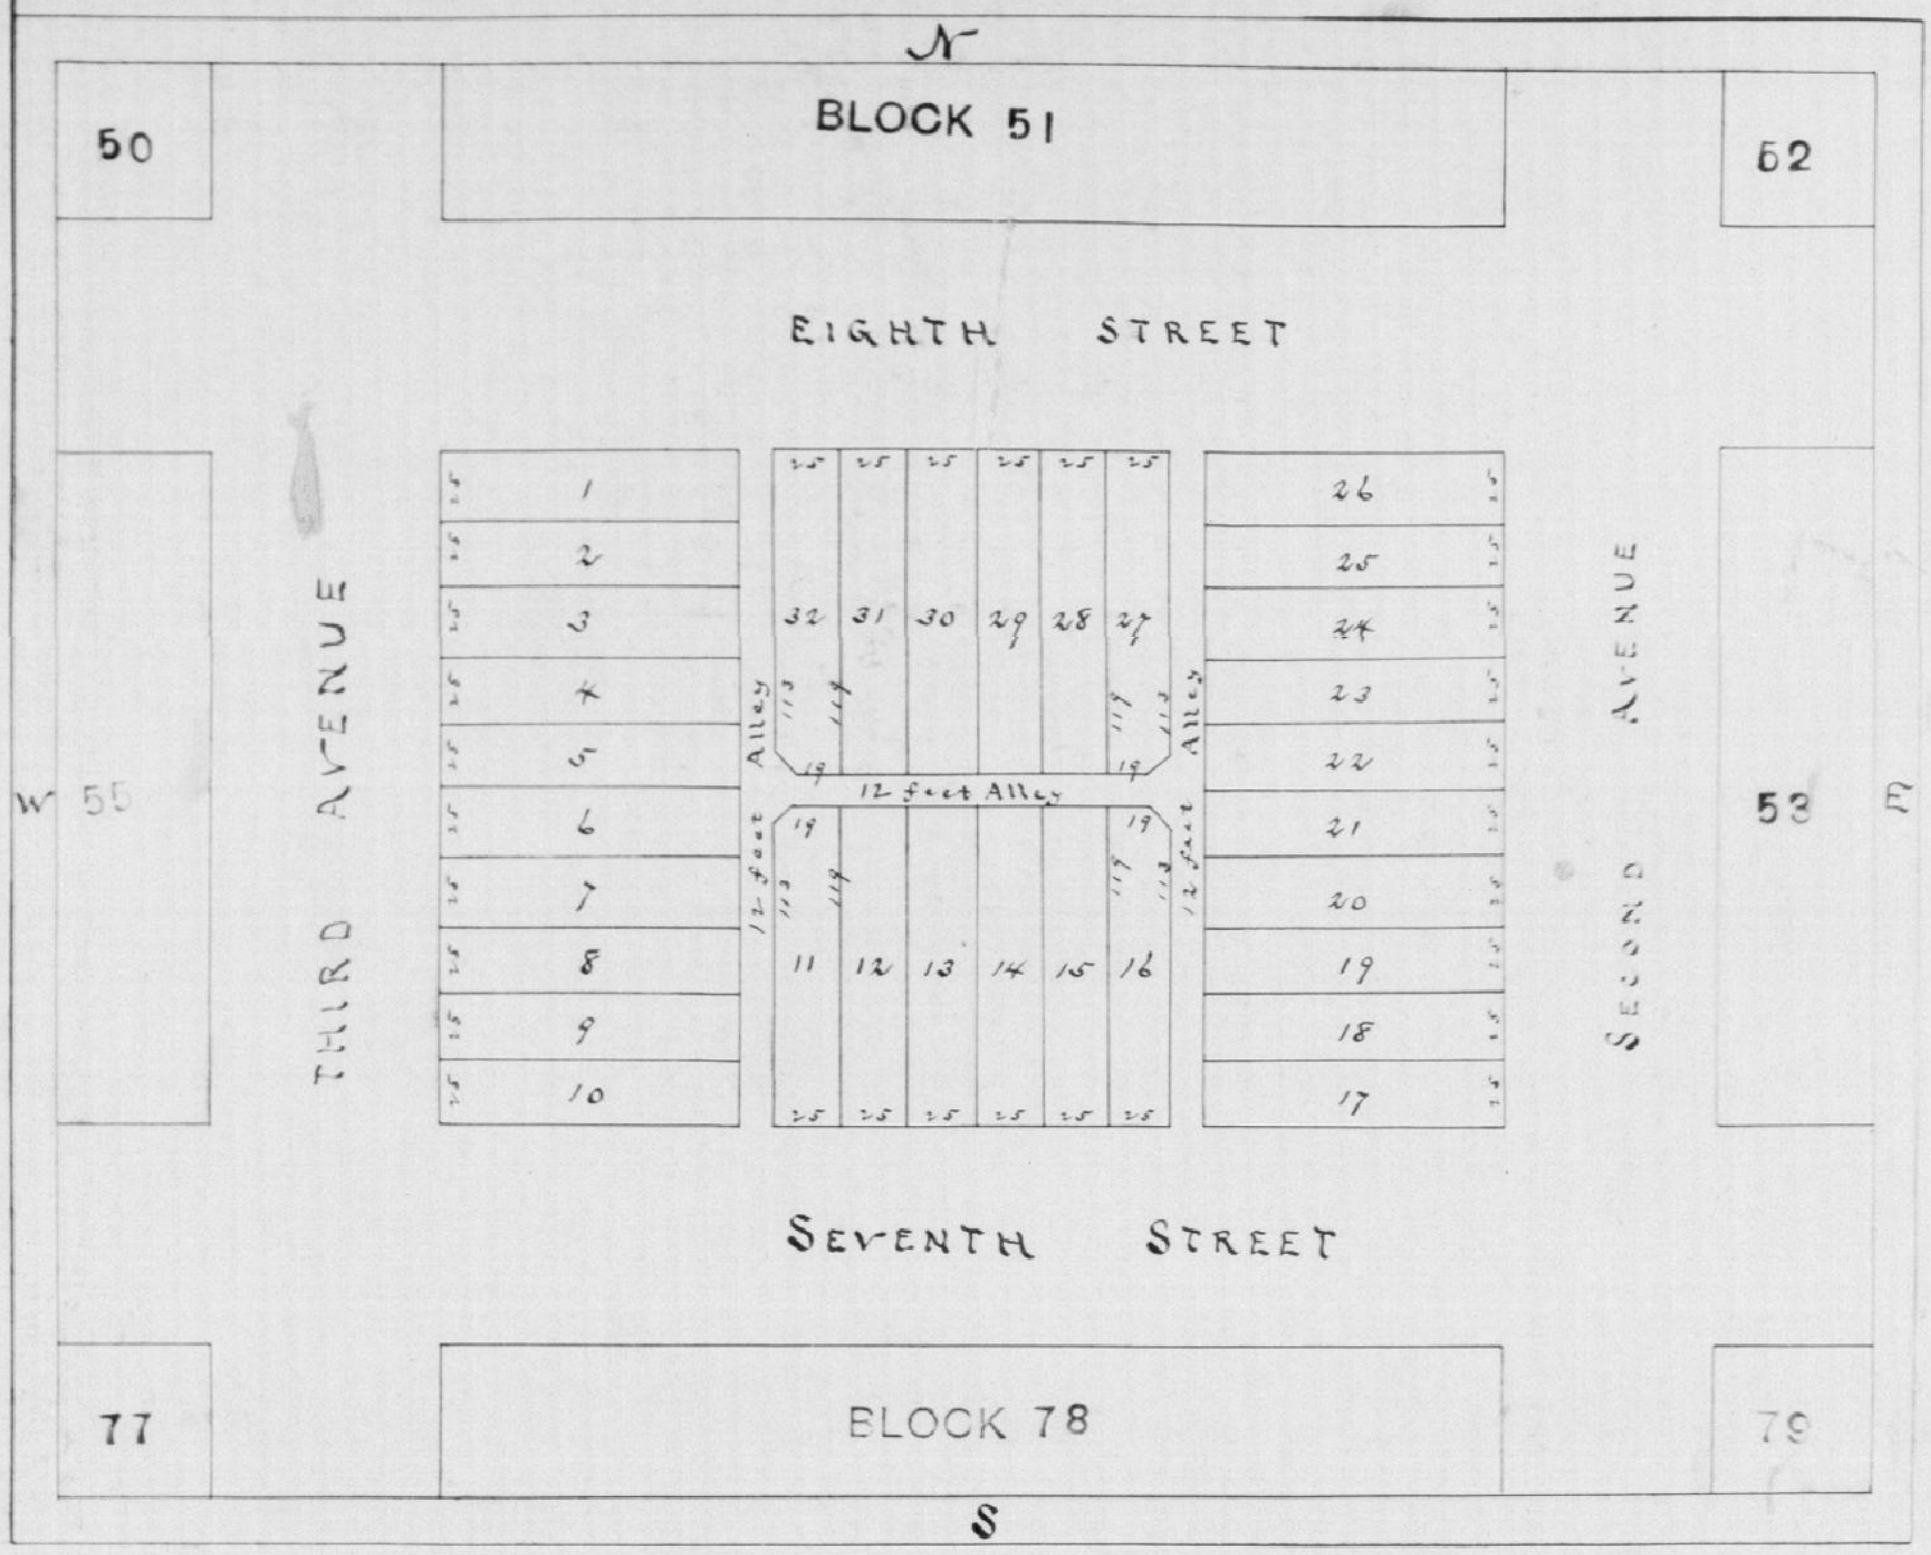

PLAT of

WILLIAM P. NEGLEYS Subdivision of BLOCK Nº 54 in the town of LAMASCO CITY so called and now a part of the City of Evansville, Vanderburgh County, Indiana. said Block is divided into thirty two Lots. all of which are twenty five feet wide. those fronting on second and third Avenues are all one hundred and thirteen feet (113) deep. and running to a Twelve feet Alley in rear. Those fronting on Seventh and Eighth Streets are all one hundred and nineteen (119) feet deep and running also to a twelve feet Alley in rear. On Lots Nos 11. 16. 27. & 32 the Alley Corners in rear are cut Off for accomodation of drivers of Vehicles. that is to say: on each side of said Alley corners in rear of said four lots. six feet are cut off.

Witness the hand and seal of said William P. Negley at Evansville this 5th day of March 1859.

William P. Negley (Seal)

State of Indiana, Vanderburgh County, ss:

I. John Farrell Recorder in and for said County, do certify that on this fifth day of March A.D. 1859. the within named William P. Negley personally came before me and acknowledged that he voluntarily signed his name and set his seal to the within plat. and explanation for the uses and purposes therein mentioned.

Given under my hand and — of Office on the day and year above written.

John Farrell. R. V. Co.
By Jesse Fuller. Dep.

Recorded March the 5th 1859. 10 o'clock A.M.
John Farrell R. V. Co. By J. Fuller Dep.

Edward H. Rasch R. V. Ca. by John F. Mann Dpty.
January 9th 1897.

TRANSCRIBED FROM PLAT
RECORD 'A' PAGE 113