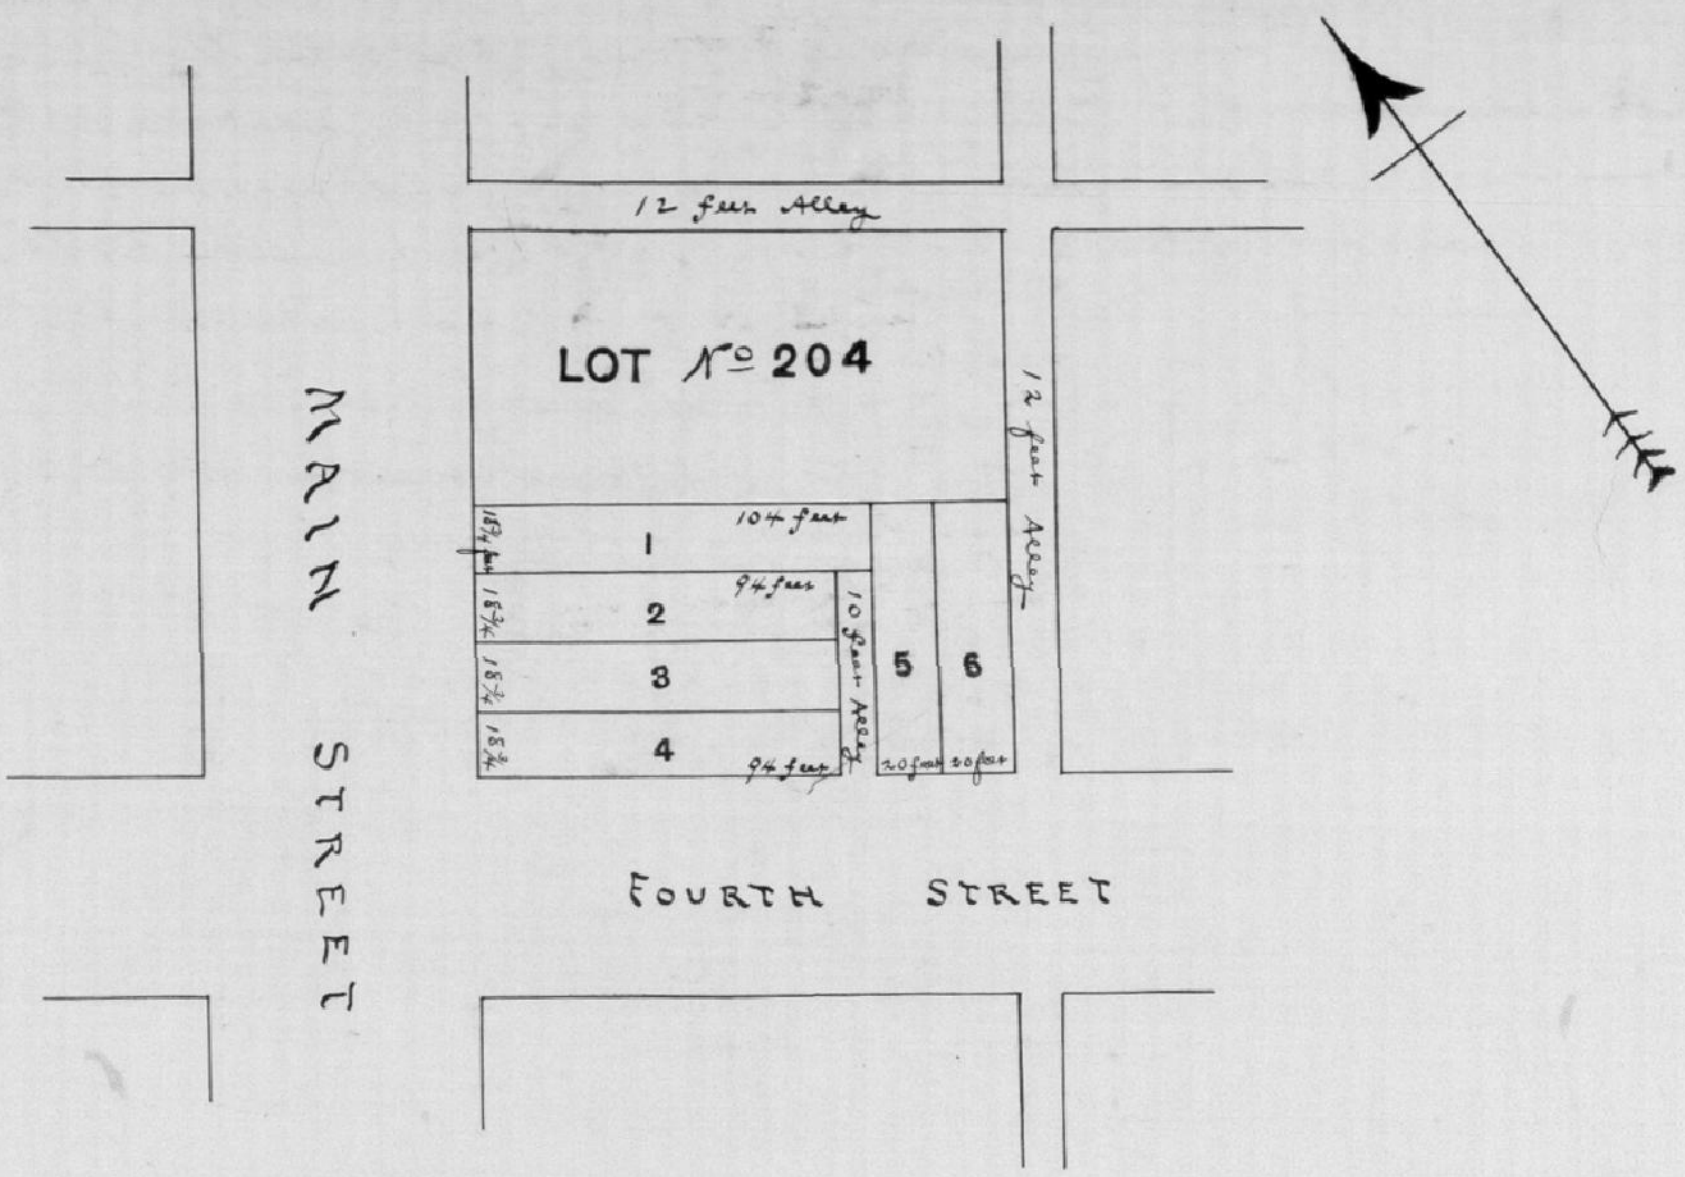


PLAT of

DENBY & LUNKENHEIMER'S Subdivision of LOT 203 in the DONATION ENLARGEMENT.

of the former Town now City of Evansville in the County of Vanderburgh & State of Indiana. as made by Charles Denby - Jacob Lunkenheimer

Lot 1 has 18¾ feet front on Main Street & is running back the same width at right angles to Main 104 feet. Lots 2, 3 & 4 have each 18¾ feet front on Main street & are running back Ninety four (94) feet to a ten feet Alley in rear. Lots 5 & 6 have each 20 feet front on Fourth street and are running back the same width at right angles to fourth Street Seventy five feet.

Witness our hands and seals at Evansville this 29th day of May 1858

Charles Denby. (Seal)
Jacob Lunkenheimer. (Seal)

State of Indiana. } ss:
Vanderburgh County. }

Before me John Farrell Recorder in and for said County personally appeared Charles Denby and Jacob Lunkenheimer and acknowledged the foregoing Plat to be their Voluntary act and deed. for the uses and purposes therein mentioned.

Witness my hand and Official seal this 1st day of June 1858.

John Farrell. R. V. C. (L. S.)

Recorded June 1st 1858.
John Farrell. R. V. C.

Edward H. Rasch R. V. Co.
by John F. Mann Dpty. Jan 9th 1897.

TRANSCRIBED FROM PLAT
RECORD 'A' PAGE 105