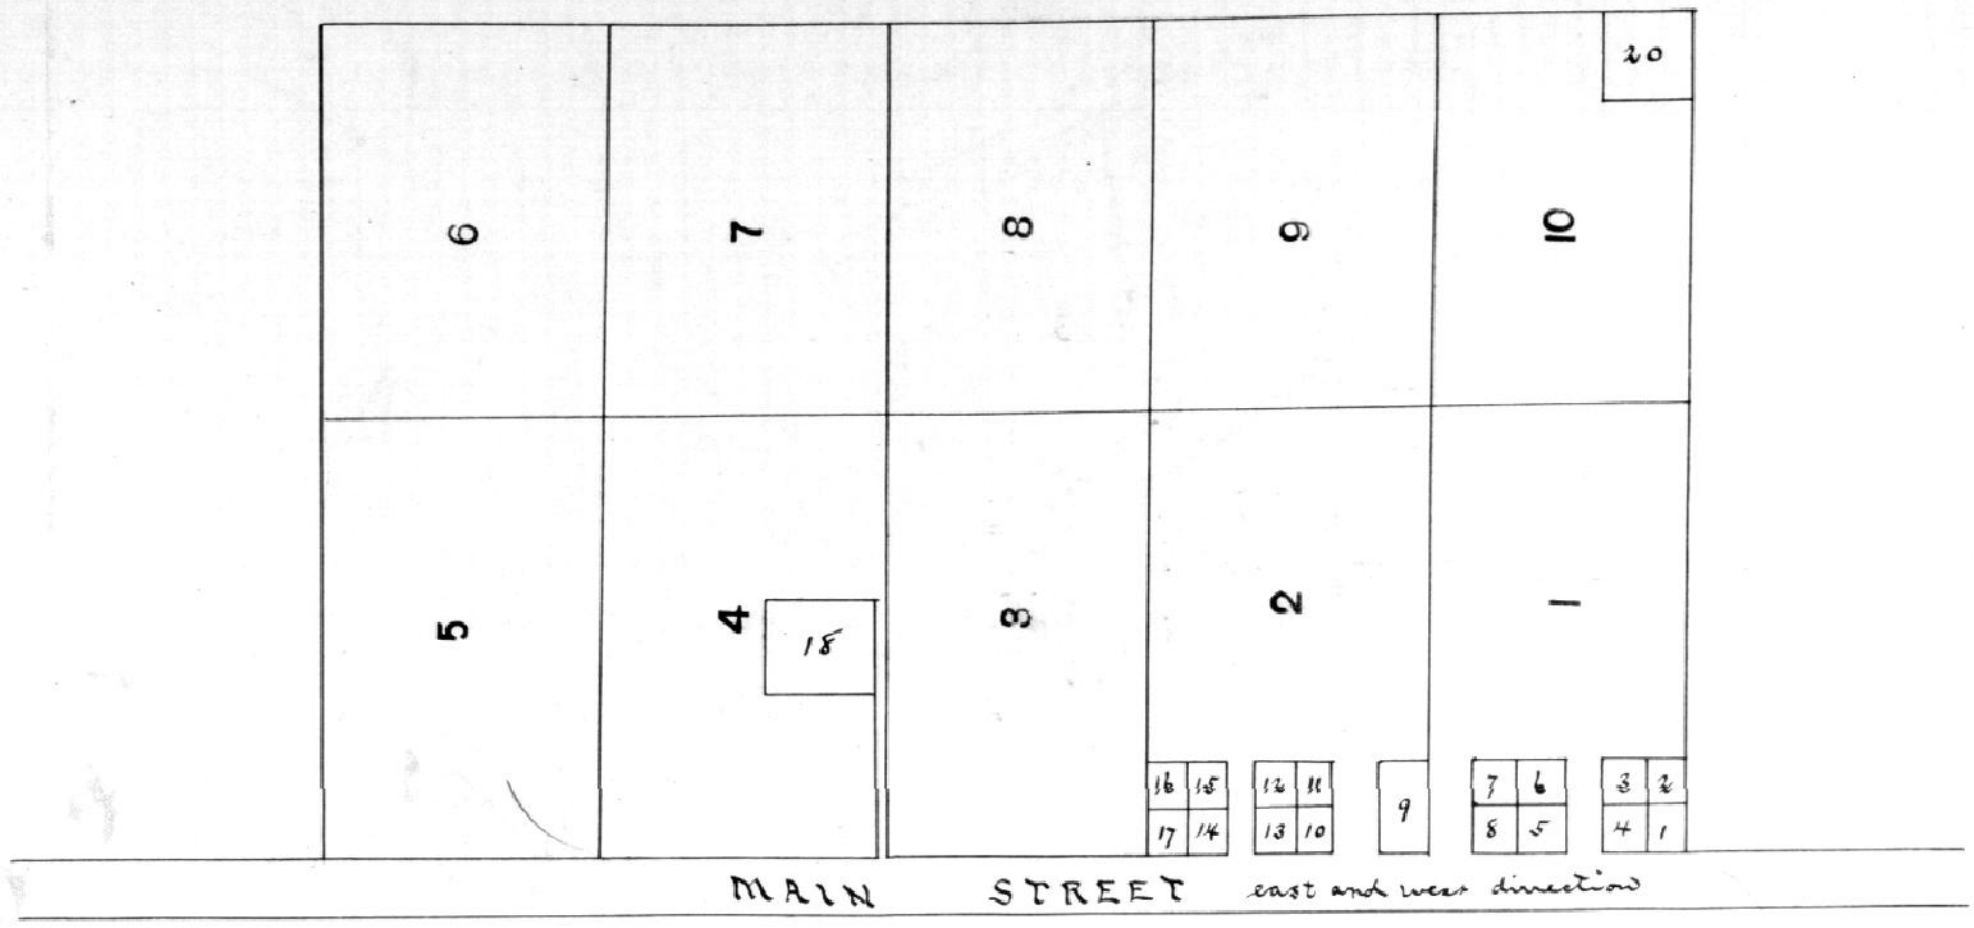

PLAN of the Town of UNIONVILLE

Layed off by the proprietor a Village on the South East quarter of Section No 21 in Township seven south of Range eleven west. Containing seventeen Inn Lots Size ninety nine feet square except No Nine tines that size and two Lots No 18 & 19 – 188 feet square. The inn Lots are numbered from west to east. Main Street lies east and west. Back street do – Cross street north and south. Lot No 9 is a donation for the benefit of School Keeping to whoever wishes or sees proper to occupy it that may. No 18 is also a donation for the benefit of a grave yard to be occupied that may and no other. also Lot No 19 is a donation to any gentleman that wishes to erect a tan yard. the size of the streets that surrounds the lots is as follows. Main Street is sixty feet wide back street is 40 feet – Cross Street No 1. 2. 3 & 4 are 40 feet each. also there is an alley twenty feet wide running from the west extremity of Main Street a south Course with the Quarter Section line one half mile to said quarters South extremity &C.

Joseph M. McDowell.
proprietor.

State of Indiana, Vanderburgh County, SS:
Before me Recorder of the County of Vanderburgh personally came and appeared the above named Joseph M. McDowell and acknowledged the above to be his act and deed for the purposes therein named and desired the same might be recorded as such.
Given under my hand and seal this first day of March 1820.
Recorded the – of March 1820. Hugh McGary. Recorder V. Co.
Transferred from Deed Record "A" pages
136 & 137 March the 13th 1859. J. Fuller Dept. R. V. Co.

Edward H. Rasch. R. V. Co.
by John F. Mann Dpty. Jan 9th 1897.

TRANSCRIBED FROM PLAT
RECORD 'A' PAGE 119