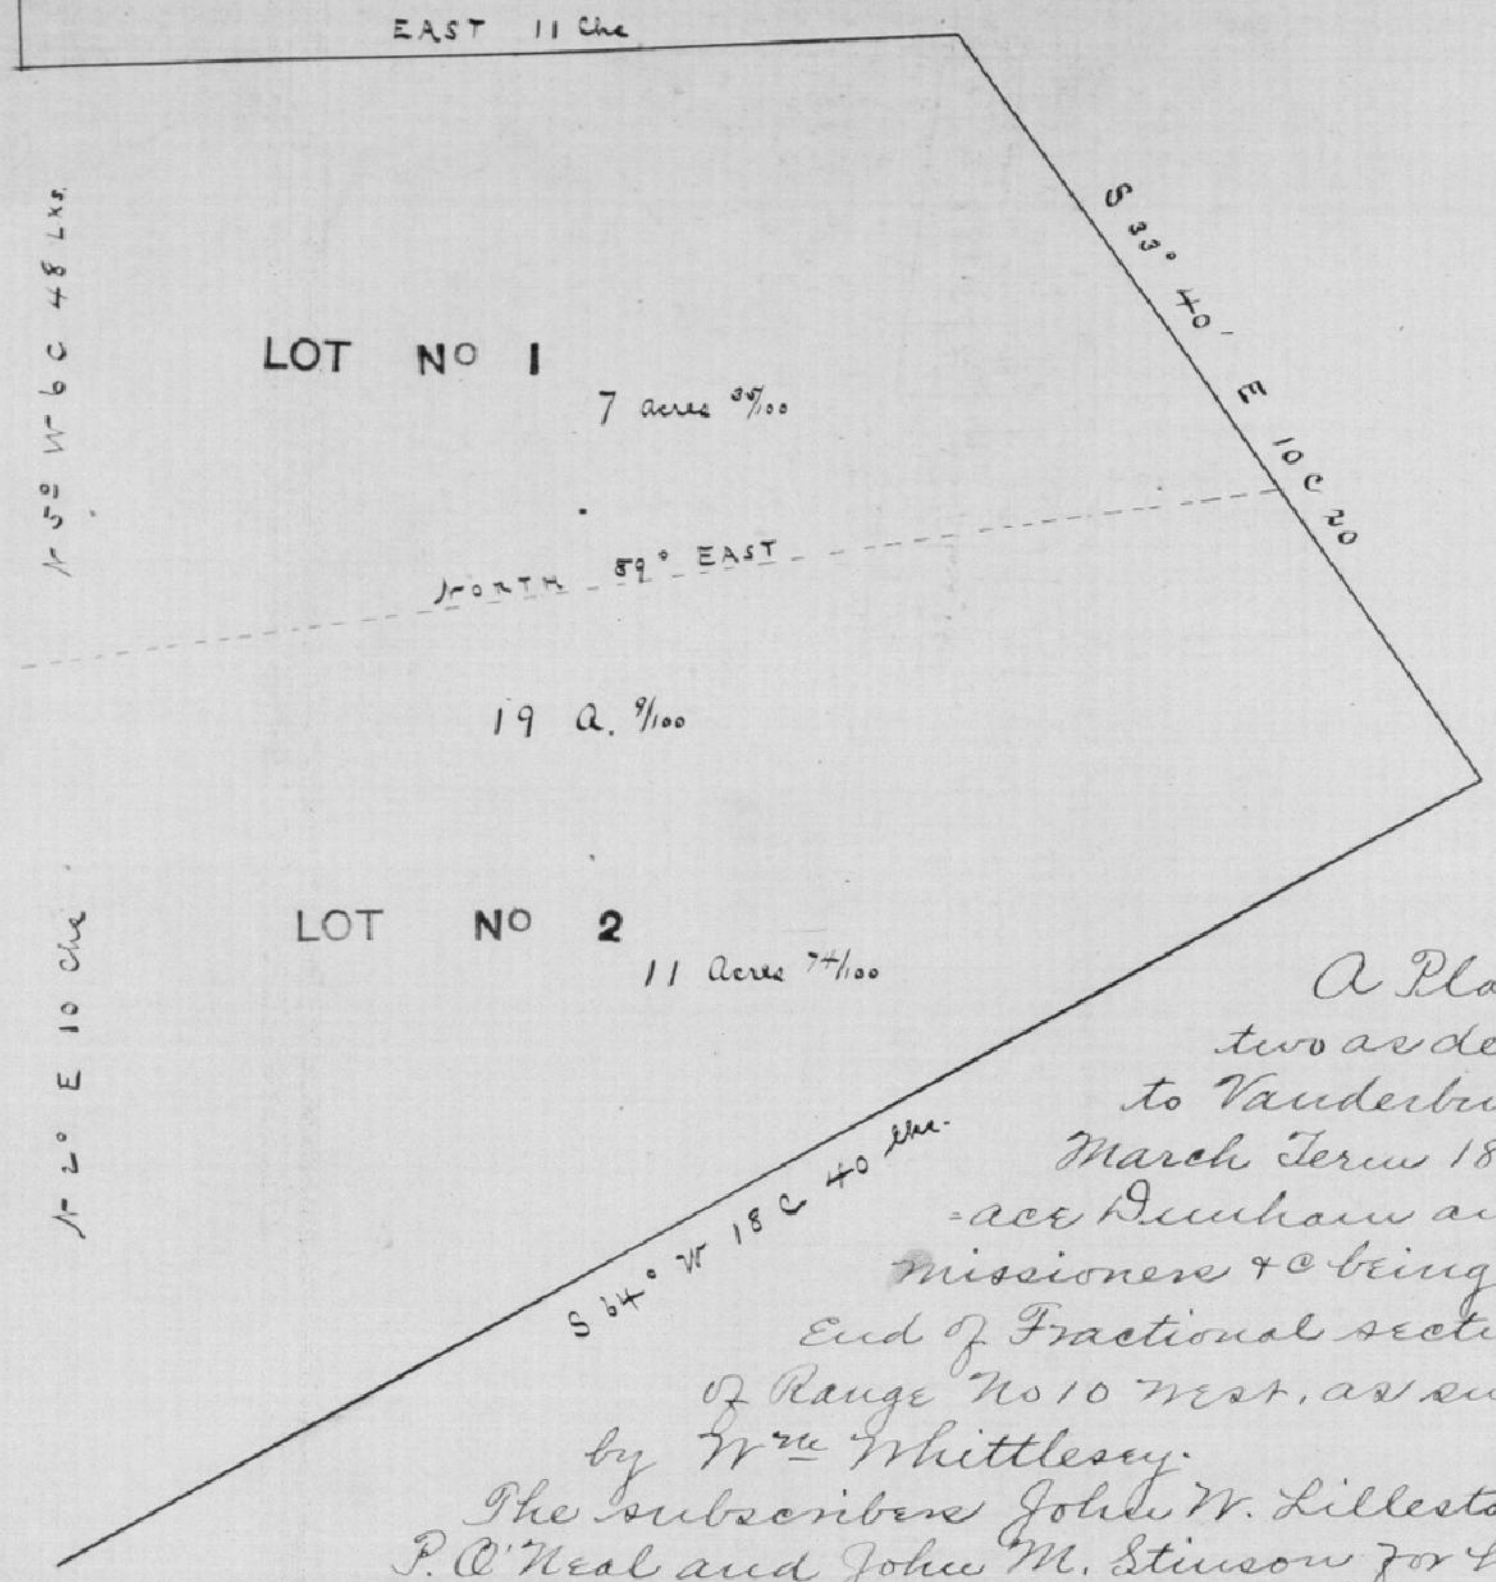

A Plat of a division of Lot No two as described in a report made to Vanderburgh Circuit Court at its March Term 1837 by John Whitney, Horace Dunham and Silas Stephens, Commissioners &c being the West part of the North End of Fractional section No 31 in Town 6 South of Range No 10 West, as surveyed in September 1839 by Wm Whittlesey.

The subscribers John M. Lillestom as Guardian of John P. O'Neal and John M. Stinson for himself do hereby agree that the said Stinson shall take the North end of said piece marked as No 1 containing seven 35/100 acres, and the said Lillestom as Guardian as aforesaid shall take the piece marked as No 2 containing Eleven 74/100 Acres.

J. M. Lillestom.
John M. his X mark Stinson.

State of Indiana. } ss:
Vanderburgh County. }

I, Charles D. Bourne, Recorder in and for said do certify that the within named John M. Lillestom and John M. Stinson, came before me this day and acknowledged the within plat of a subdivision of a certain Lot of ground, between themselves to be their voluntary act and deed. for the purposes therein mentioned. Given under my hand and seal at Evansville the 22nd day of February A.D. 1841.

Chas D. Bourne. Seal

Recorded Feby 24th 1841.
C. D. Bourne. Recorder.

Transcribed from Deed Record Book "I" page 418.
March 29th 1859. Jessee Fuller Dept R. V. C.

Edward H Rasch R V Co.
by John F. Mann Dpty Jan 9th 1897.

TRANSCRIBED FROM PLAT
RECORD 'A' PAGE 161