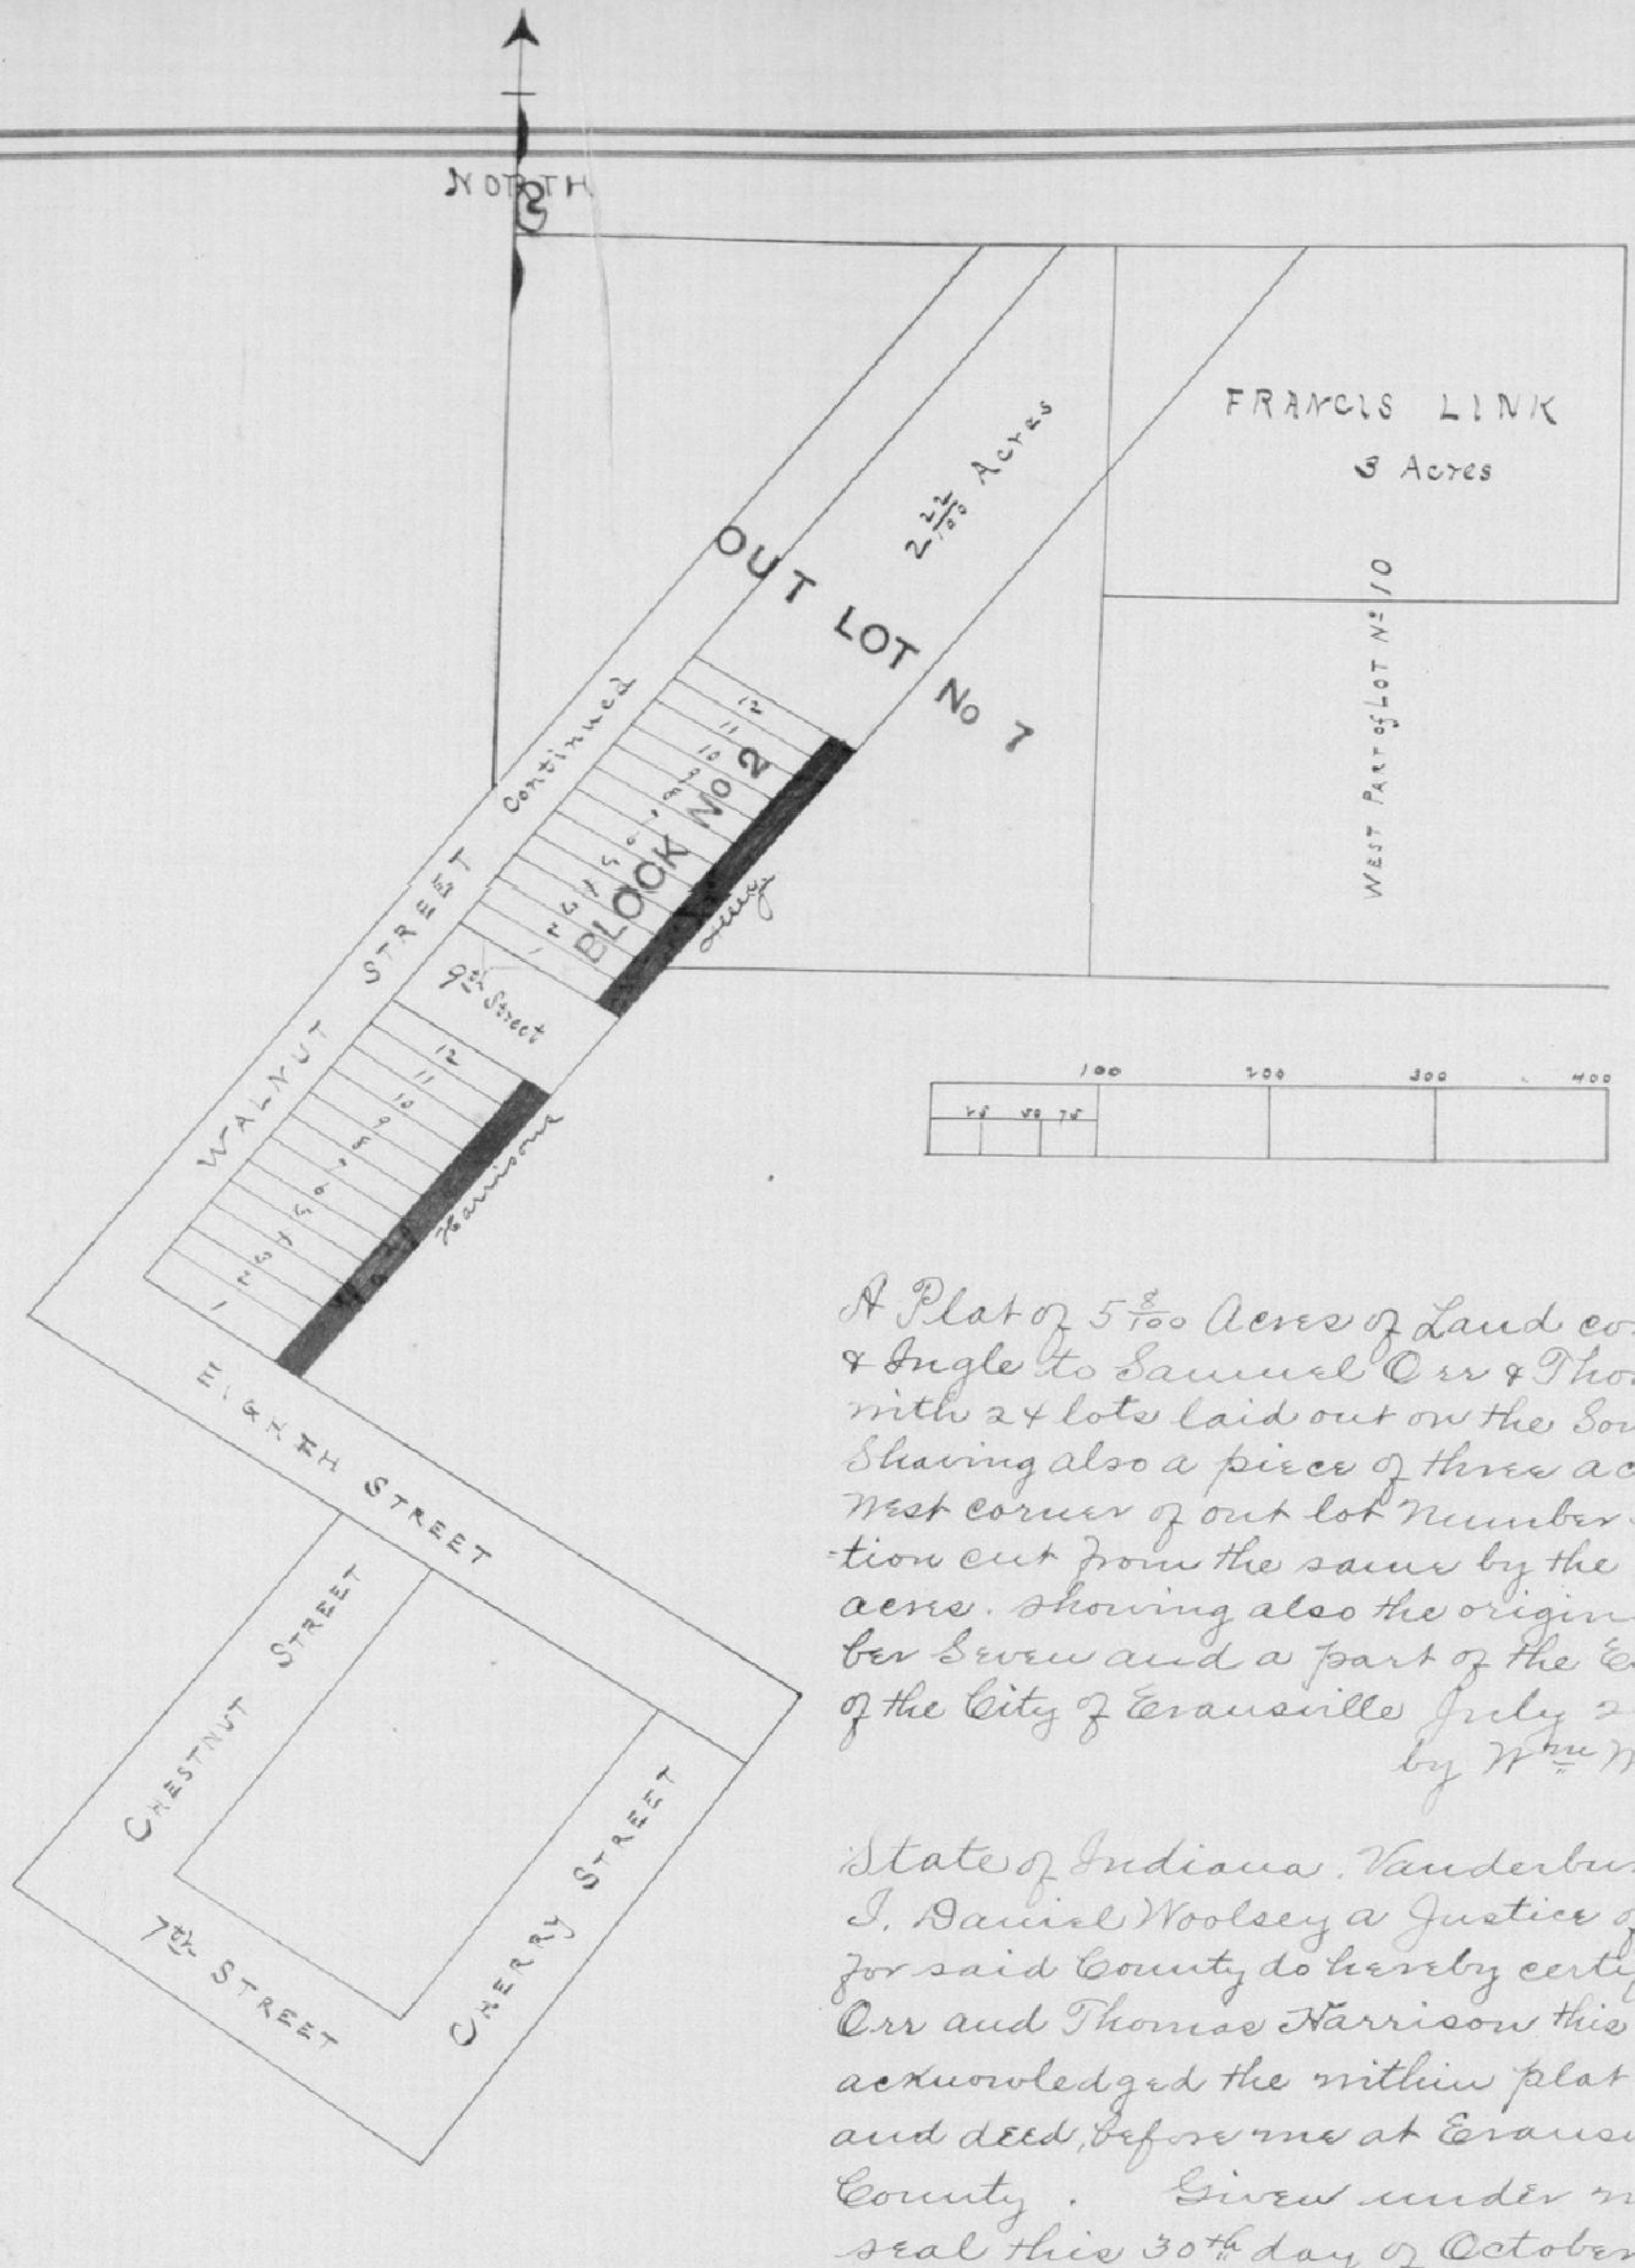


A Plat of 5 8/100 Acres of Land conveyed by Battell & Ingle to Samuel Orr & Thomas Harrison with 24 lots laid out on the South West end of it. Shewing also a piece of three acres on the North West corner of out lot Number Ten and the Fraction cut from the same by the line of the five acres. Shewing also the original out lot number Seven and a part of the Eastern Enlargement of the City of Evansville July 20th 1847.
by Wm Whittlesey. C. S. V. C.

State of Indiana. Vanderburg County, ss:
I, Daniel Woolsey a Justice of the Peace in and for said County do hereby certify that Samuel Orr and Thomas Harrison this day voluntarily acknowledged the within plat to be their act and deed, before me at Evansville in said County. Given under my hand and seal this 30th day of October A. D. 1847.
Daniel Woolsey. Seal
Justice of the Peace.
Recorded this 7th day of December 1847.
Samuel Jenkins Recorder.
Transcribed from Deed Record Book "P"
April 9th 1859. Jesse Fuller Depty R. V. C.

Edward D. Rasch R. V. Co
by John F. Mann Dpty. Jan 9th 1897.

TRANSCRIBED FROM PLAT
RECORD 'A' PAGE 171.