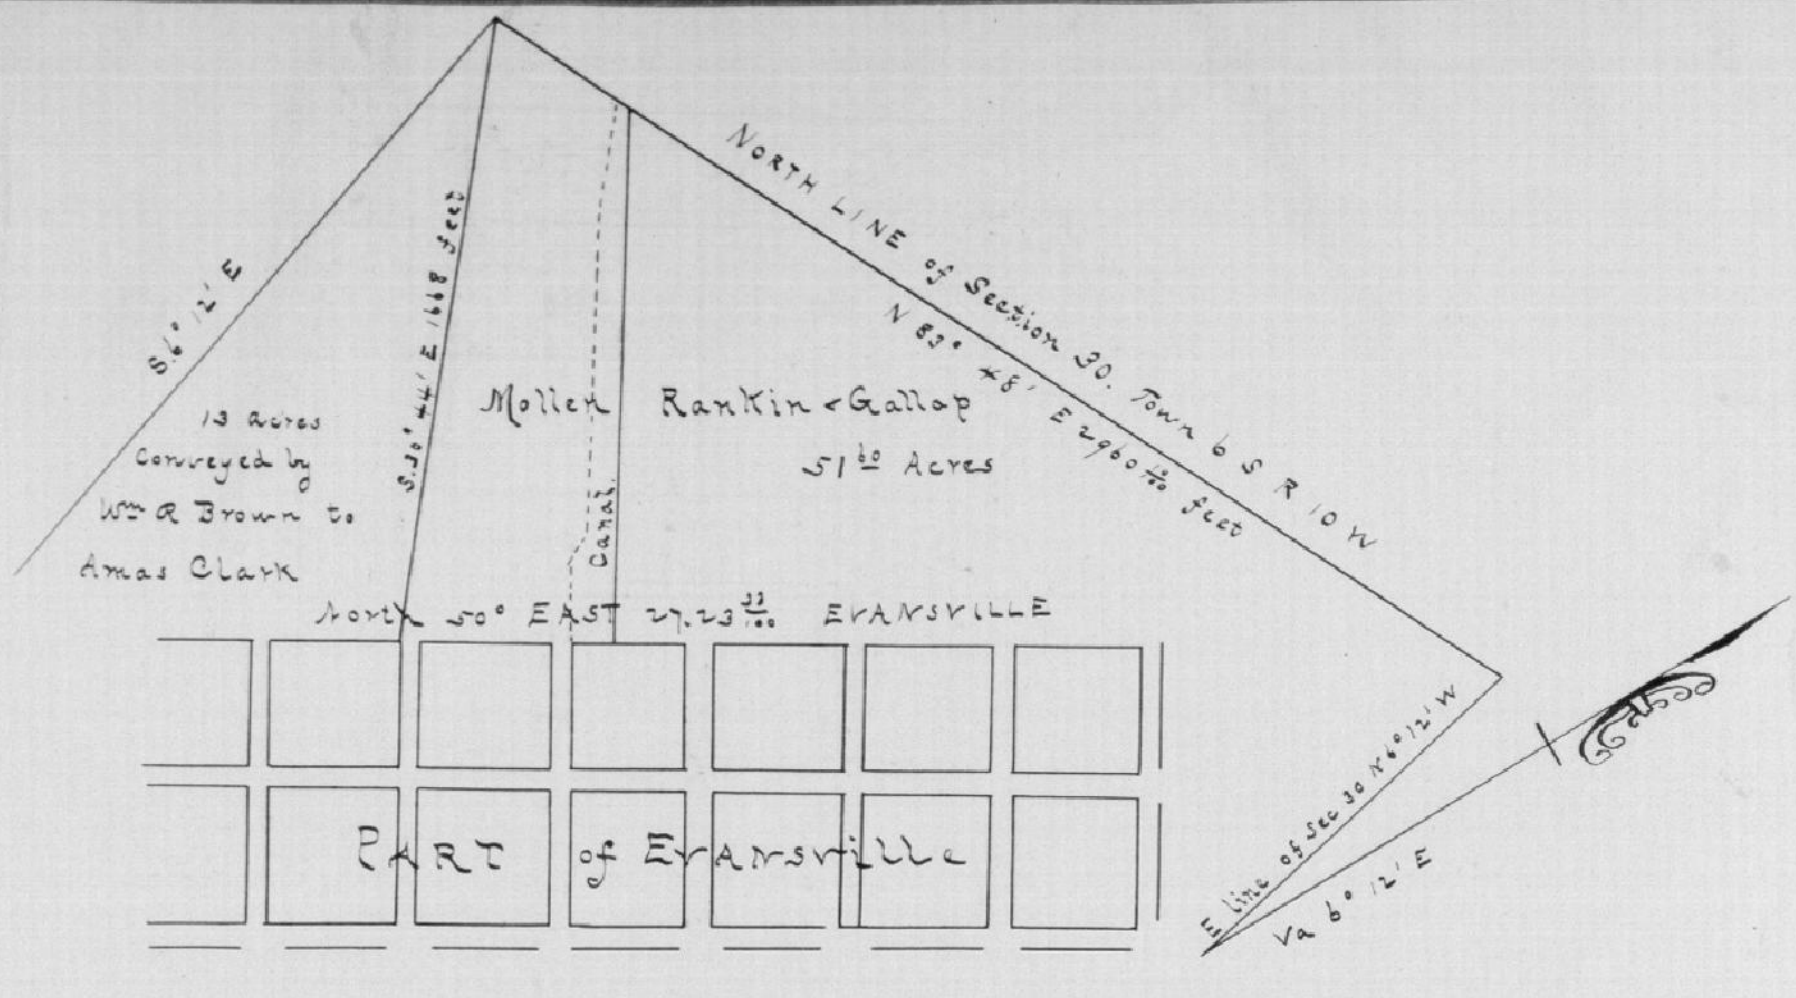

The state of Indiana }
The City of Evansville. } sct: I, William M. Walker City Surveyor of the City of Evansville in the state of Indiana certify that the above plat represents correctly the size shape locality and contents of a tract of land adjoining the City of Evansville aforesaid, which was conveyed by William R. Brown to Mollen, Rankin & Gallop of New York and marked on said plat Mollen Rankin & Gallops the contents thereof being fifty one acres and sixty hundredths of an acre of which the Canal and its tow paths and embankments occupy one acre and sixty eight hundredths of an Acre. — Witness my hand and seal at Evansville the 27th day of August A D 1849.

Wm M. Walker. [Seal]

Recorded Augt 30th 1849. }
S. T. Jenkins. Recorder. }

Transcribed from Deed Record Book "R" page 335 & 336. }
April 11th 1859. Jessee Fuller Depty R. V. C. }

Edward H Rasch R. V. Co.
by John F Mann dpty Jan 9th 1897.

TRANSCRIBED FROM PLAT
RECORD 'A' PAGE 177