PLAT
of
WICKHAM

Bounded as follows to wit: Beginning at a stone at the N. W. Corner of the North East Quarter of Section No 19 Township 6 S. Range 10 West of lands sold in the Vincennes land district thence South along the West line of said Quarter Section 142 rods thence East 5 rods thence North 8 rods thence West 15 rods. thence North 134 rods thence west rods to the place of beginning containing 17 acres. The above described tract of land has been subdivided into lots numbered and marked as may be seen by plat.

J. R. E. G. Morgan.
Thomas Gifford.


State of Indiana.
Vanderburgh County. } ss:

I, Samuel T. Jenkins Recorder in and for said County do certify that the above named J. R. E G. Morgan & Thomas Gifford came before me this day and acknowledged the annexed Plat of Wickham to be their voluntary act and deed. Given under my hand & seal at Evansville the 20th day of December A.D. 1850.

Recorded January 14th 1851. } Samuel T. Jenkins.
S. T. Jenkins Recorder }.

Transcribed from Deed Record Book "N" page 282.
April 15th 1859. Jesse Fuller. Dept R. V. C.

Edward St. Rasch. R.V.C.
by John F Mann Dpty. Jan 9" 1897.

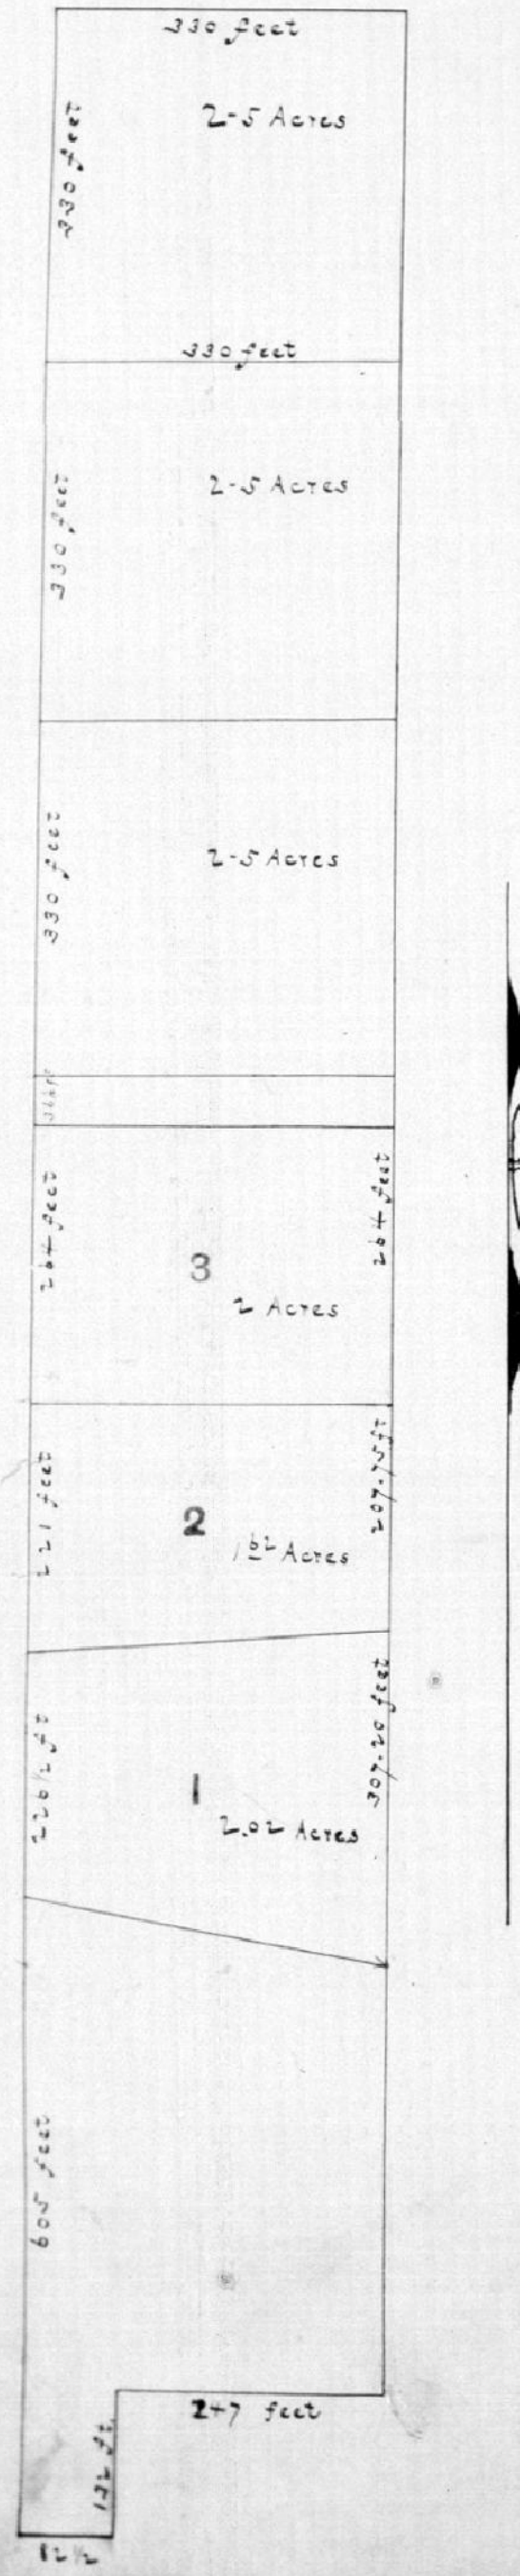

TRANSCRIBED FROM PLAT
RECORD 'A' PAGE 189.