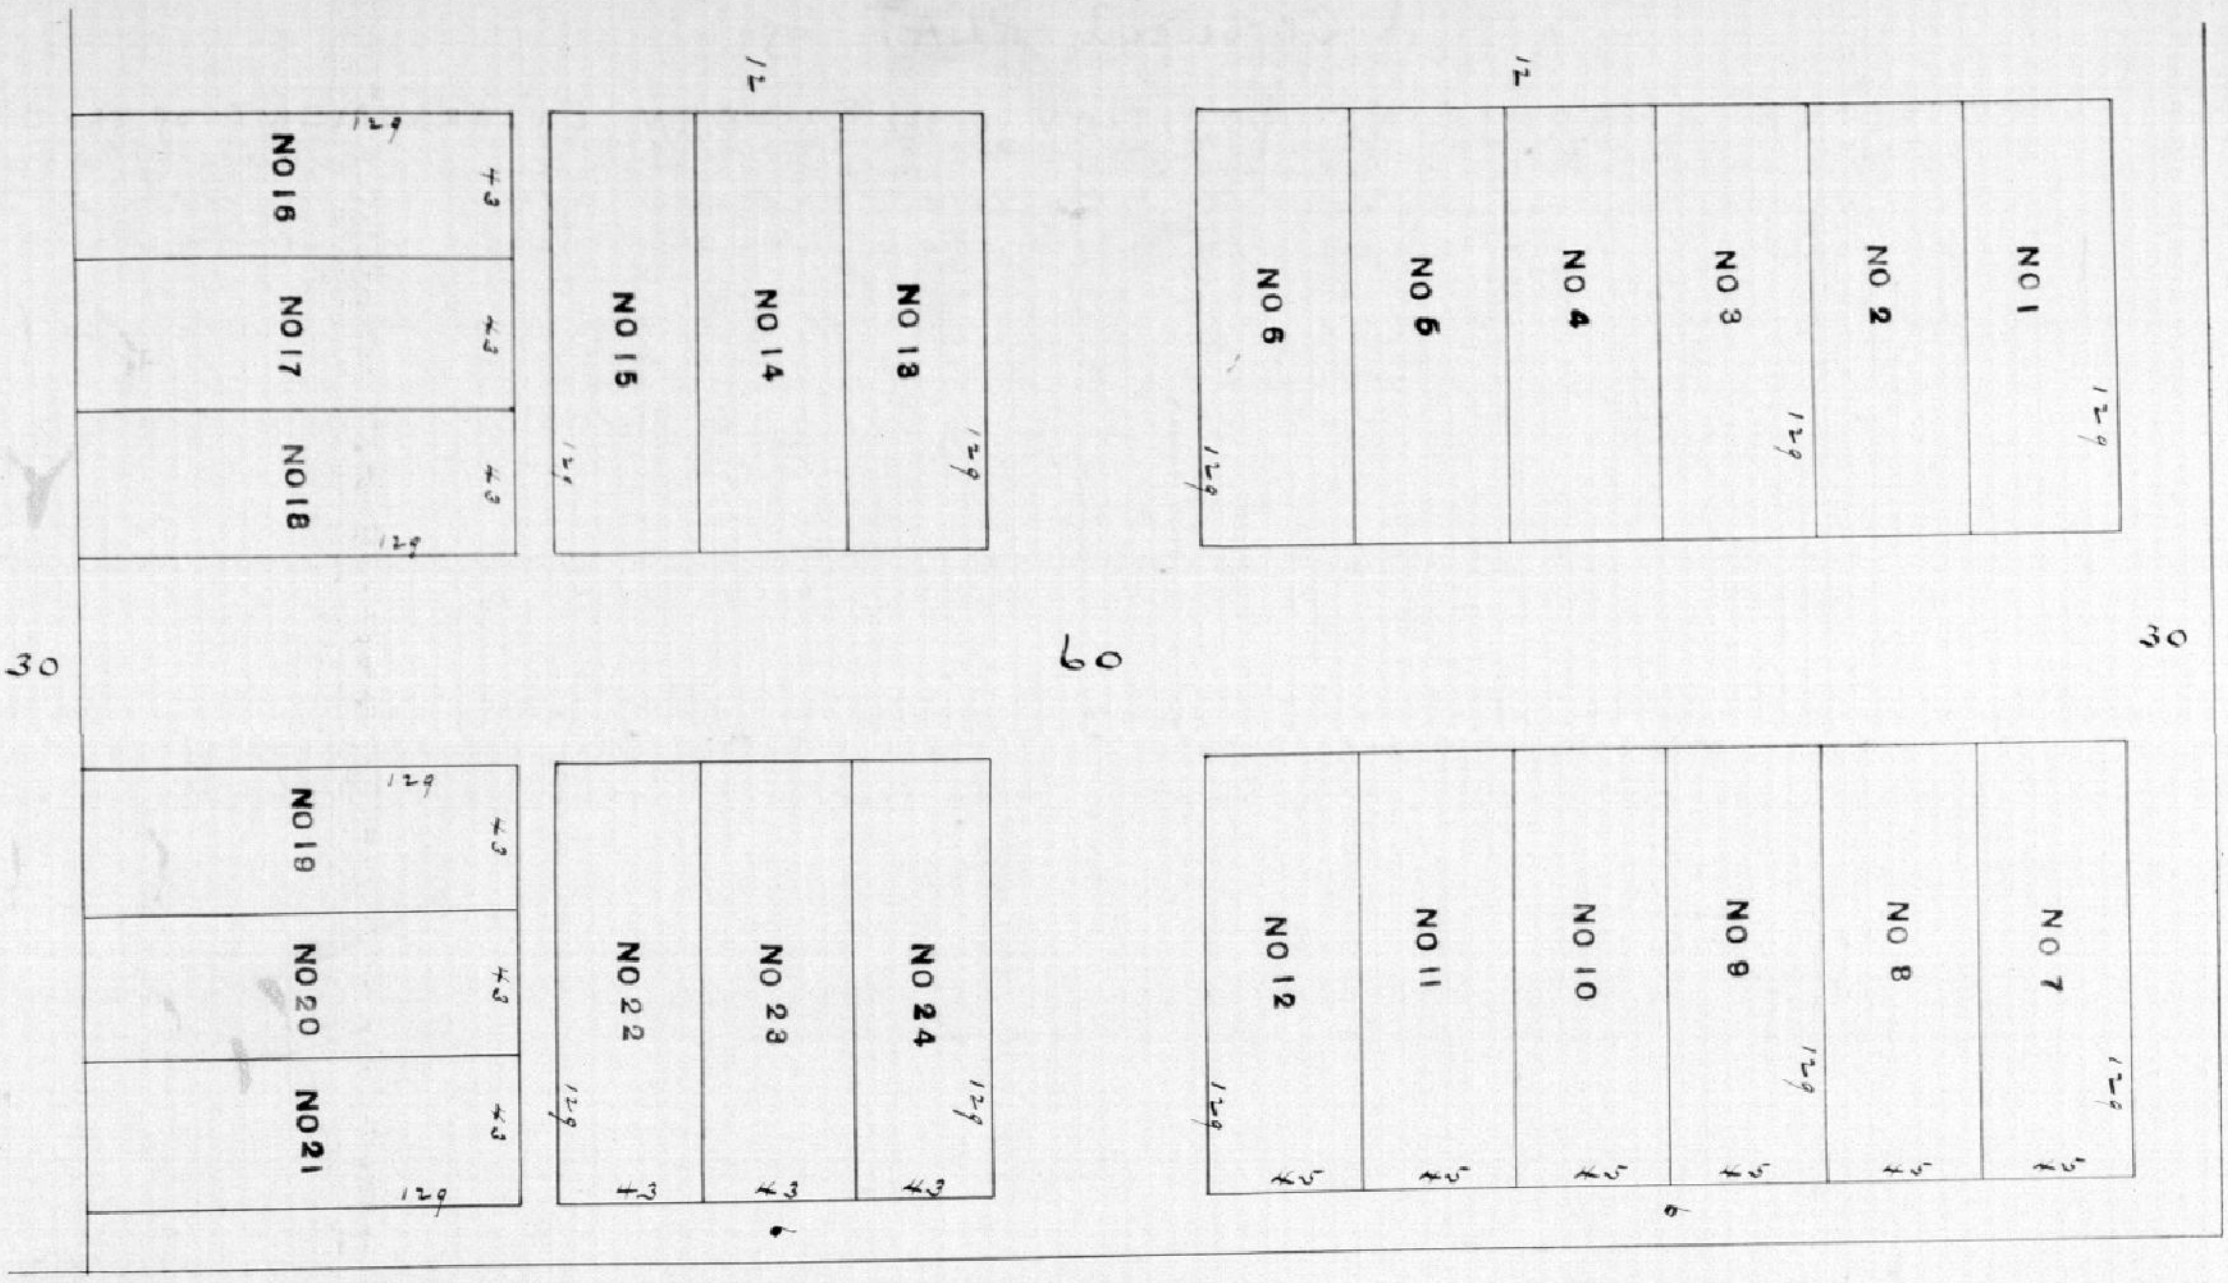

PLAT
of
JACOB'S FIELD

Lots laid out in Sect 19 Township 6 South Range 10 West of land sold in the Vincennes Land District. Bounded as follows: Beginning at the South East Cor of the South West Quarter of the North East Quarter said Sec 19. thence North along said Quarter Quarter Section line 660 feet thence West 336 feet thence South 660 feet thence East 336 feet, to the place of beginning. Lots 1. 2. 3. 4. 5. 6. 7. 8. 9. 10. 11. 12 are 45 feet by 129 feet. Lots 12. 13. 14. 15. 16. 17. 18. 19. 20. 21. 22. 23 & 24 are 43 by 129 feet. The Streets are 60 feet wide except on the North & South line of said Plat which are 30 feet wide. Alleys are 12 feet wide except east line of Plat which is 6 feet wide. In Witness Whereof Hannah Jacobs sole Proprietor of said premises has hereto set her hand and seal January 3d A.D. 1851.

Hannah Jacobs. (Seal)

State of Indiana, Vanderburgh County. SS:
I, Thomas E. Garvin Notary Public in and for said County do hereby certify that on this 3d day of January A.D. 1851 the above named Hannah Jacobs personally came befor me and acknowledged the annexed Plat of "Jacobs Field" as her voluntary act and deed.
Witness my hand and Notarial seal the date above mentioned.

Thomas E. Garvin.
Notary Public. V. C.

Transcribed from Deed Record Book "A" page 267.
April 14th A.D. 1859. Jesse Fuller Depty R. V.C.

Edward A Rasch. R.V.C.
by John F. Mann Dpty. Jan 9th 1897.

TRANSCRIBED FROM PLAT
RECORD 'A' PAGE 188