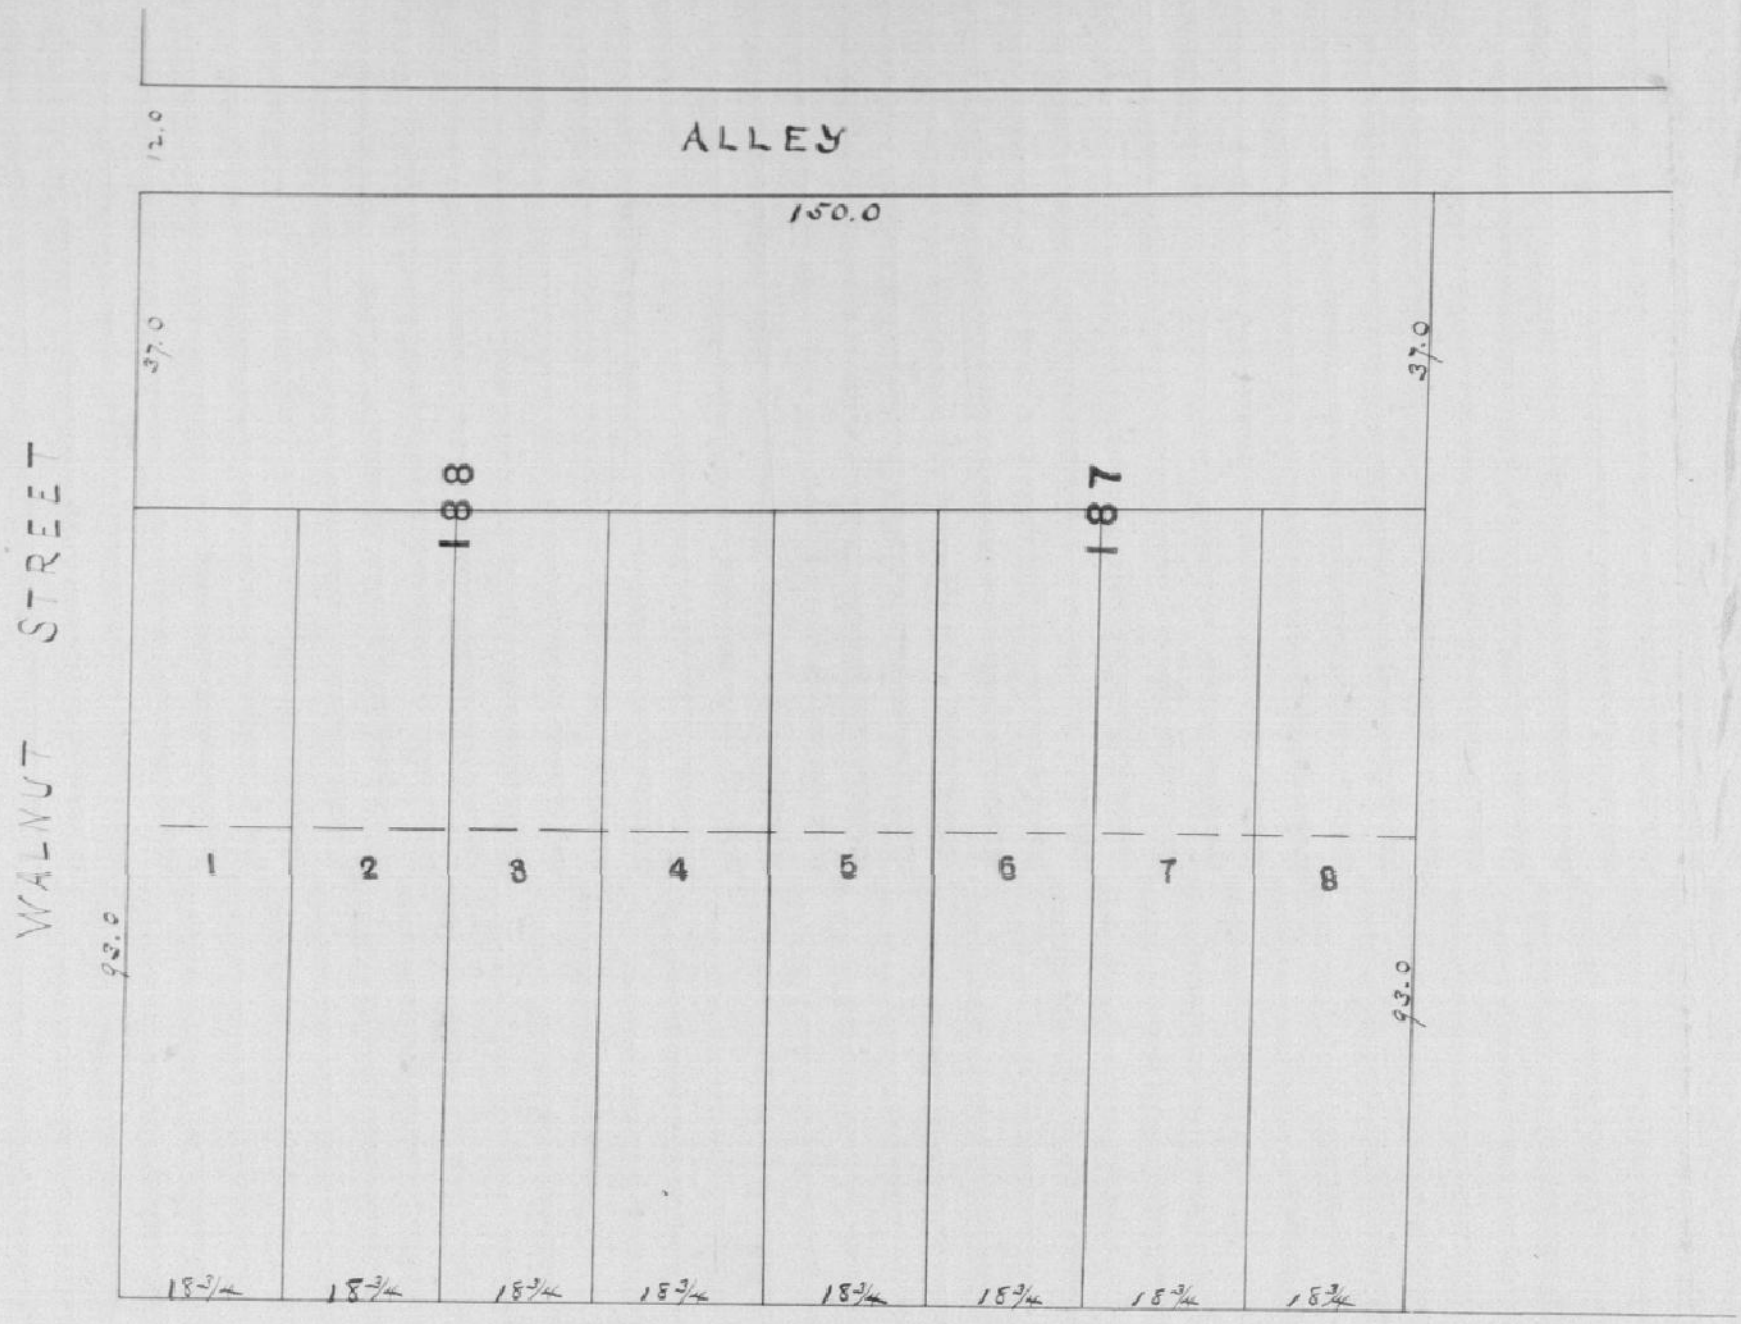

SUBDIVISION of LOTS 187 + 188 DONATION ENLARGEMENT

Plat of the Subdivision of part of Lots 187+188 in the Donation Enlargement of the City of Evansville as laid out by Hallock and Stoddard and Bounded as follows Commencing at the Corner of Walnut Street and Market space Running thence along Walnut Street 93.0 feet thence parallel with Market place 150 feet, to the line dividing 187+186 thence Parallel with Walnut Street, to Market place 93.0 feet thence along Market place to the place of beginning. The Lots are 18¾ feet front, on Market place running back 93. feet the same width and are numbered from 1 to 8 inclusive as will appear by reference to the plat. Evansville July the 29th 1859.

Allen C. Hallock. Seal
Wm H. P. Stoddard. Seal

State of Indiana }
Vanderburgh County. }

Before the undersigned a Recorder in and for said County on this day personally came Allen C. Hallock & Wm H. P. Stoddard and acknowledged the execution of the within plat or plan or subdivision of Lots 187+188 in the Donation Enlargement in the City of Evansville. - Witness my hand and Official seal at Evansville on this 29th day of July A.D. 1859.

Recorded July the 29th 1859 at 3 O'C. P.M. } John Farrell. R. V. Co.
John Farrell R. V. Co By J. Fuller Dept. } L.S. By Jesse Fuller. Dep. R.

Edward H. Rasch R. V. Co.
by John F Mann Dpty. Jan 9th 1897.

TRANSCRIBED FROM PLAT
RECORD 'A' PAGE 197