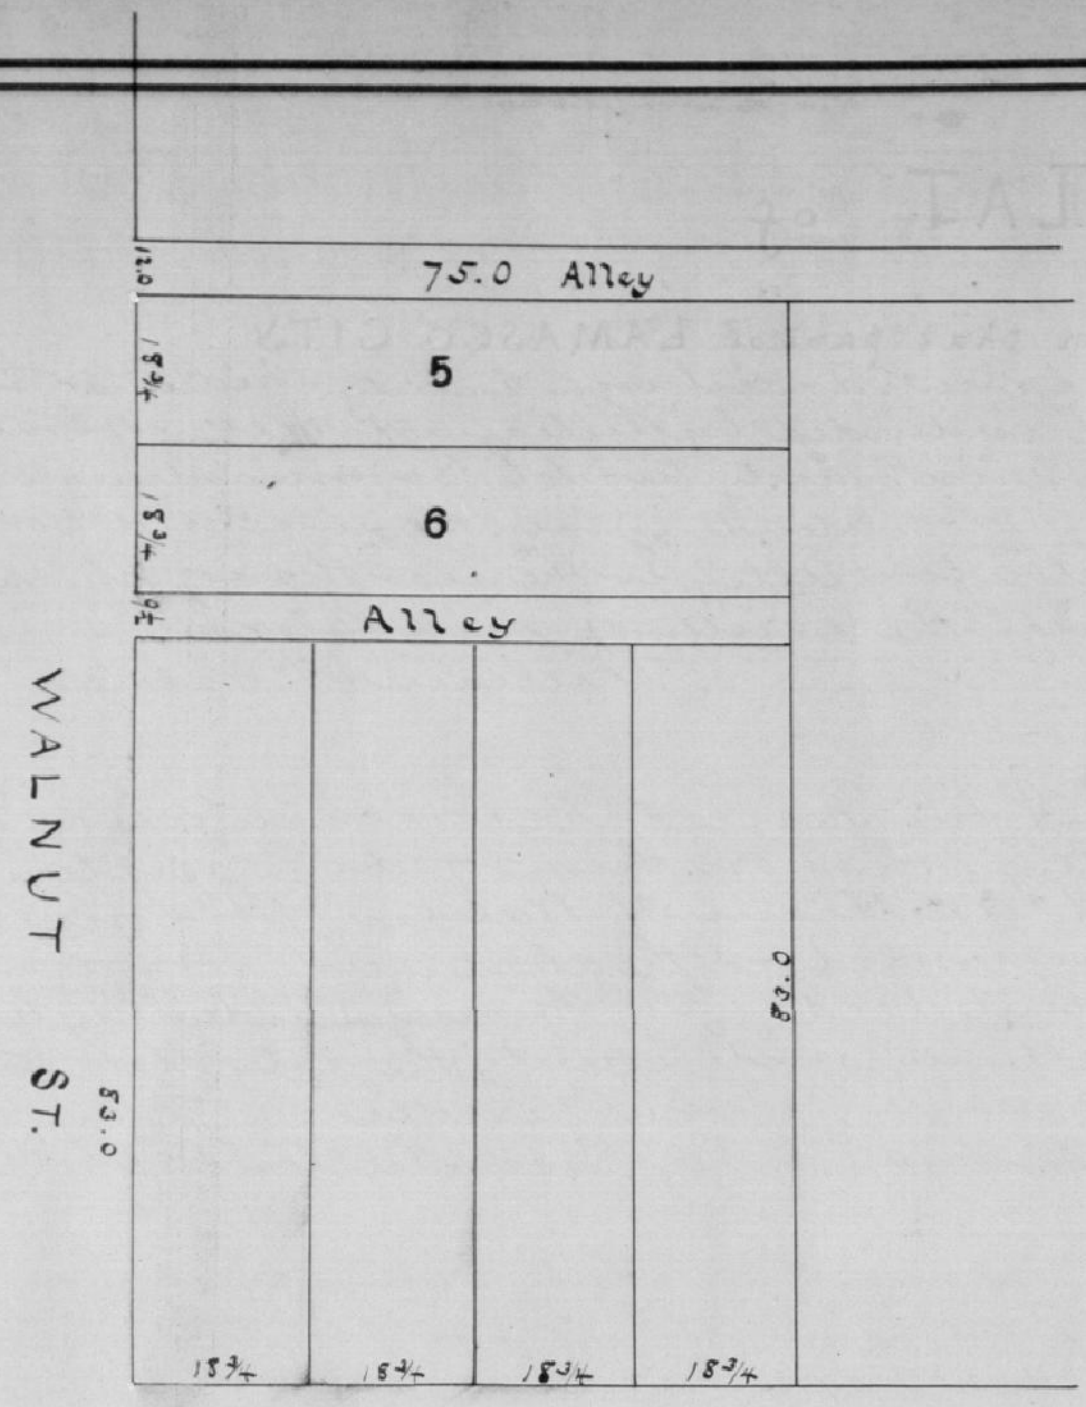


# PLAN of

## SUBDIVISION of 196 DONATION ENL. by

## HALLOCK & STODDARD.

Plat of the Subdivision of Lot (196) one hundred and Ninety six in the Donation Enlargement of the City of Evansville Indiana as laid out by Hallock and Stoddard and bounded as follows, Commencing at the corner of Walnut Street and Market place running thence along Walnut Street 130 ft to the Alley thence on the Alley 75 feet, to the line dividing lots 196 & 195 thence parallel with walnut street to Market Place 130 feet. Thence along Market Place to the place of beginning. The lots are 18¾ feet front on Market Place running back 83 feet to a division Alley the same width, and are numbered from 1 to 4 inclusive and other lots are 18¾ feet front on Walnut street and running back 75 feet to the dividing line of Lot 195. the same Width and are numbered from 5 to 6 as will appear by Reference to the Plat.

Allen C. Hallock.
Wm H. P. Stodard.

State of Indiana, Vanderburgh County, ss:
Before me John Farrell Recorder in and for said County, on this 14th day of September A.D. 1859 personally appeared the above named. Allen C. Hallock and Wm H. P. Stoddard who acknowledged the execution of the foregoing and annexed plat. - Witness my hand and Official seal the day and date above mitten at Evansville Ind.
Recorded September the 14th 59 at 4 O'C. P.M. } (L S) John Farrell. R. V. Co.
John Farrell R. V. Co. By J. Fuller Dept }.

Edward H Rasch. R. V. Co.
by John F. Mann Dpty. Jan 9th 1897.

TRANSCRIBED FROM PLAT
RECORD 'A' PAGE 206