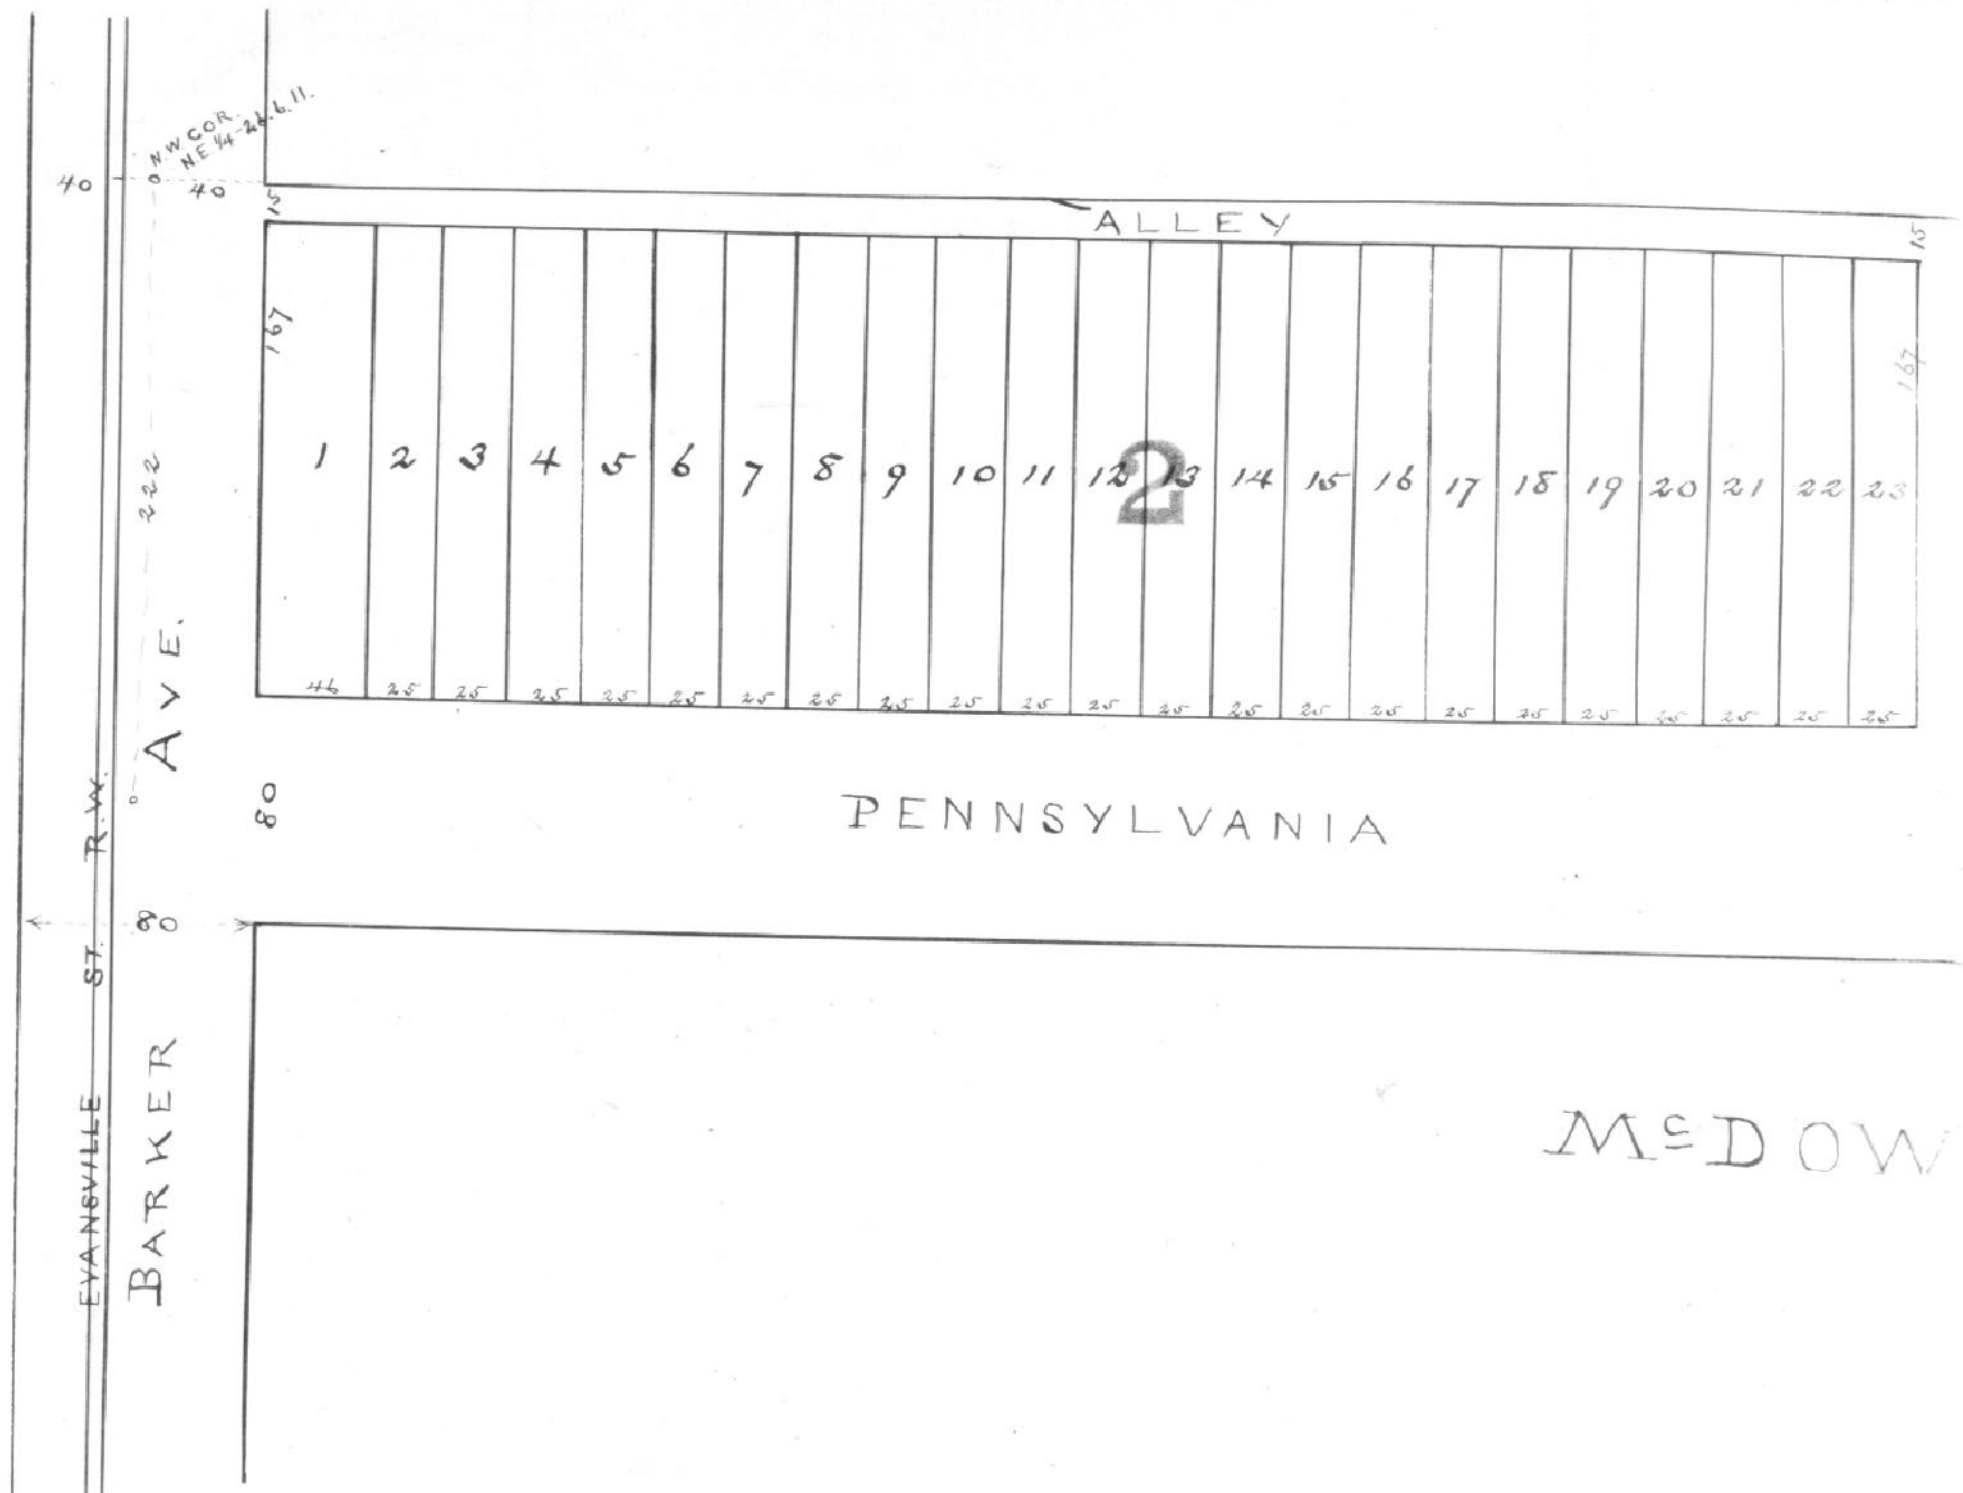

COLALTO.

AN ADDITION TO THE CITY OF EVANSVILLE.

INDIANA.

------00000------

Laid out on part of the West half of the North East quarter of Fractional Section Twenty Six (26) Township Six (6) South, Range Eleven (11) West, described and bounded as follows, to-wit;- Commencing at the North West corner of said quarter Section, and extending South along the center of Barker Avenue Two hundred and twenty two (222) feet to the center of Pennsylvania street, thence East along the center of said street One thousand three hundred and twenty two (1322) feet to the East line of the West half of said quarter Section thence North Two hundred and twenty two (222) feet, to the North line of said Section and from thence West One thousand and three hundred and twenty two (1322) feet to the place of beginning, dimensions of lots and widths of streets and alleys are as shown on plat.

Magdalene H. McDowell.

By Graham F. Denby. Attorney in fact.

Mary K. McDowell.

By Graham F. Denby. Attorney in fact.