
P R O P O S E D O P E N I N G O F A L L E Y B L O C K 5 3 E A S T E R N.

V A C A T I O N O F A L L E Y.

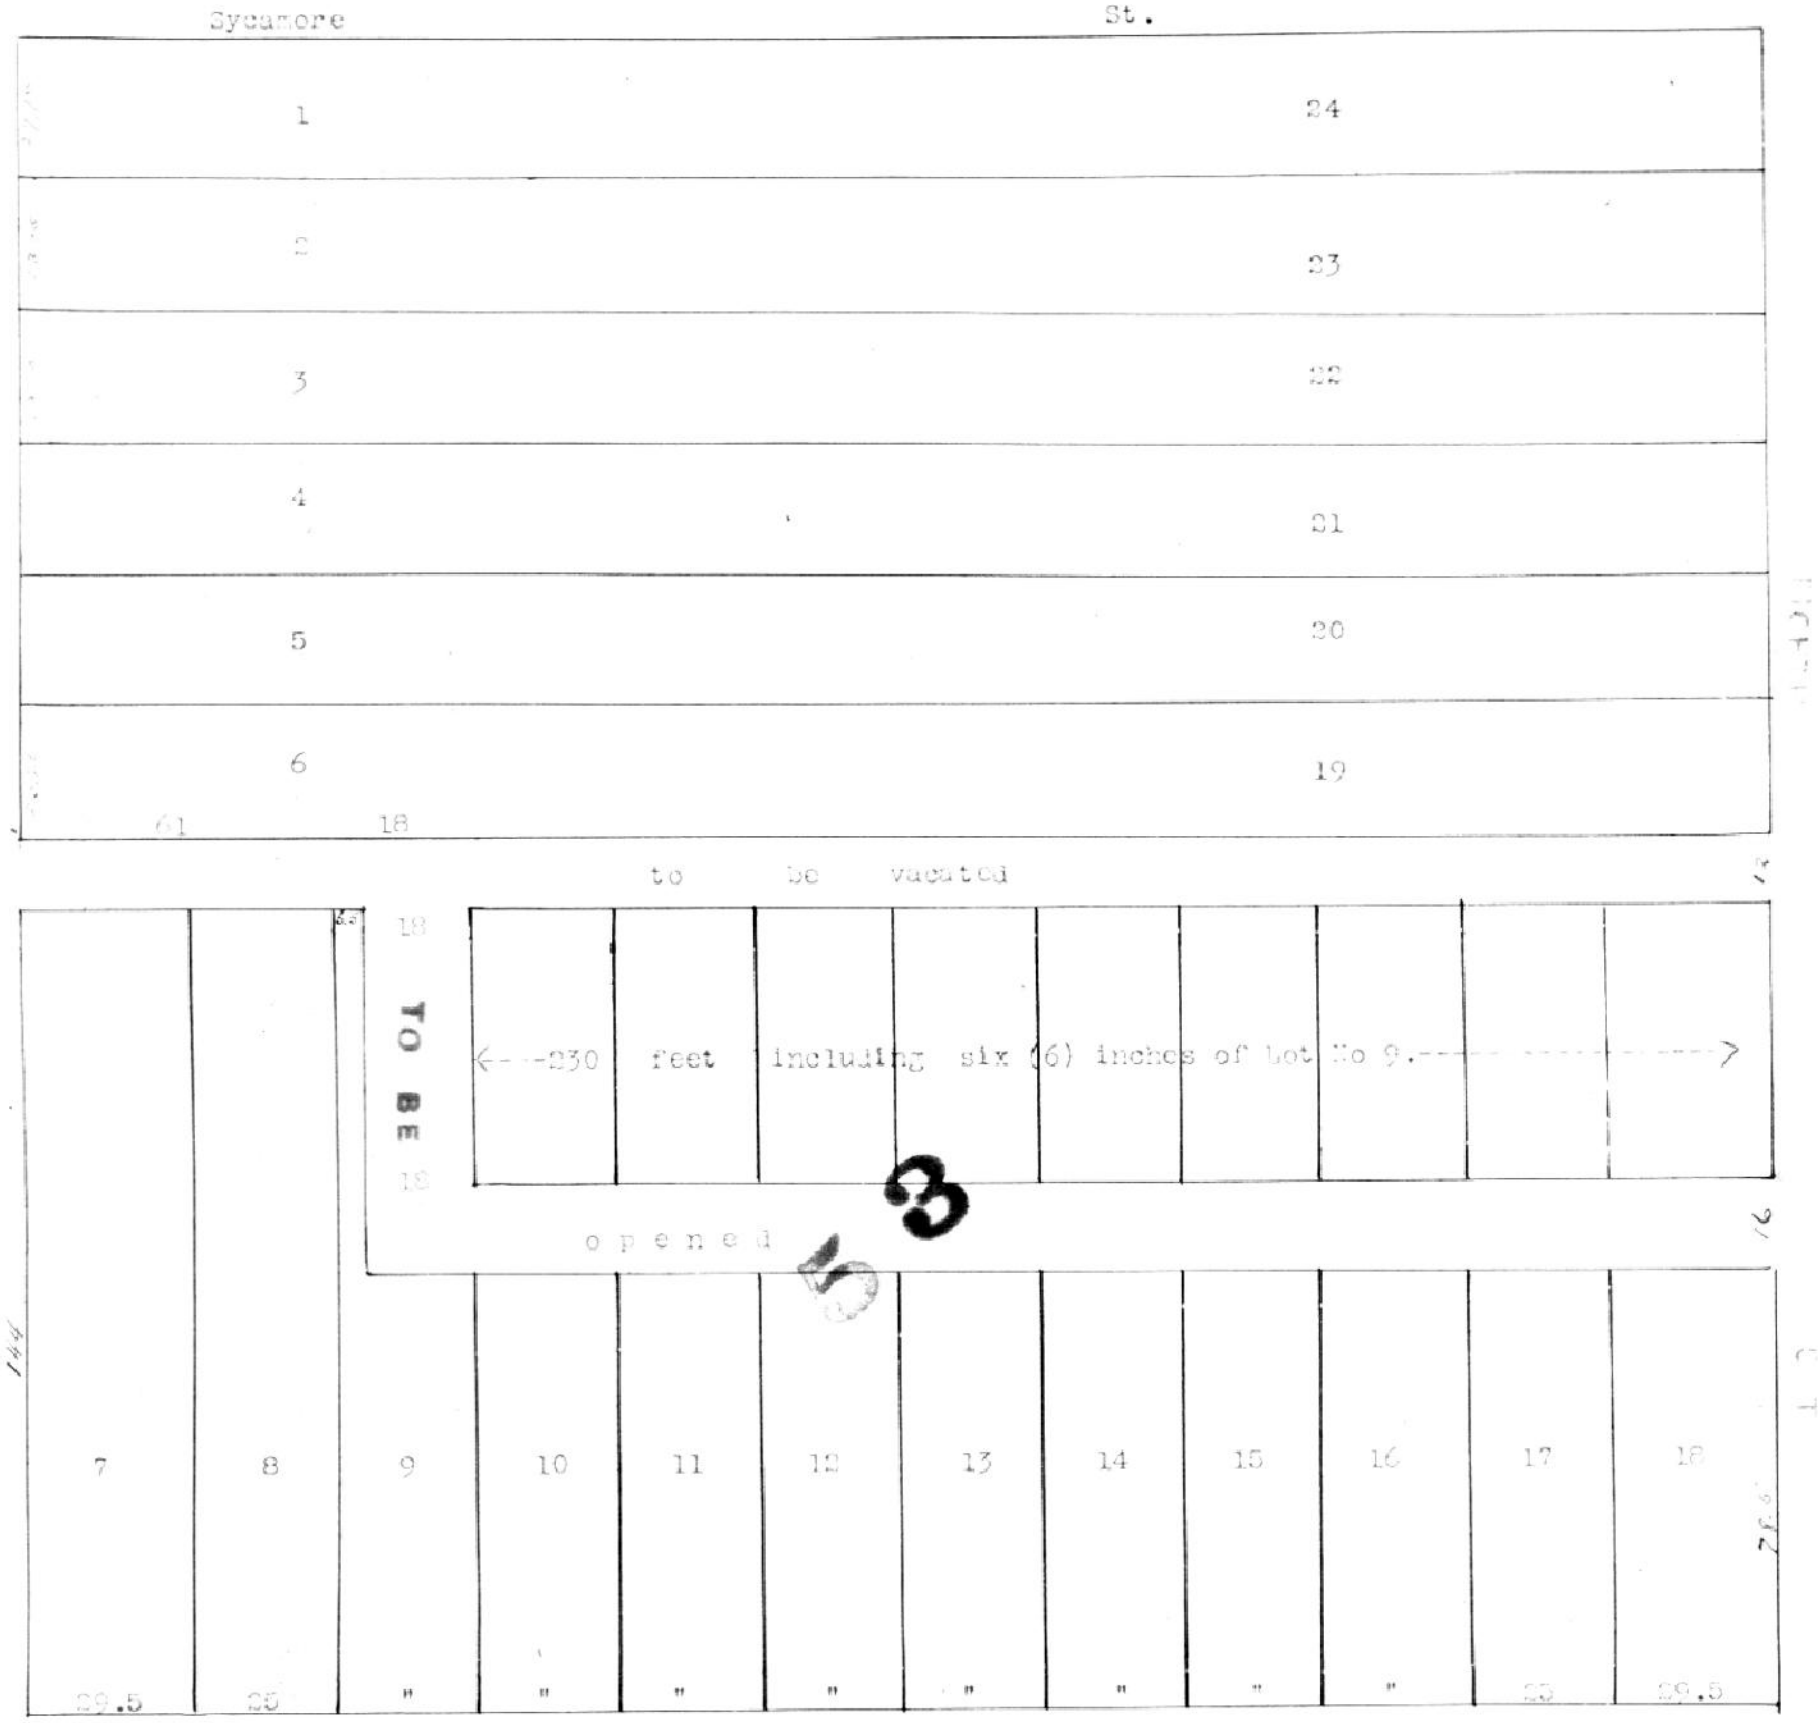

Main St.

"Approved ; Board of Public Works. "
" May 29, 1903. "
"Evansville---------- Ind. "
" C. S. Woods. "
" John Albecker. "
" Chris Wunderlich. "

Scale 30' one inch.

F. W. C O O K.

The F. W. Cook Brewing Co.

By F. W. Cook. Prest.

State of Indiana, Vanderburgh County, SS;

Before me, Gus B. Mann, a Notary Public in and for said County and State, personally appeared F. W. Cook and the F. W. Cook Brewing Company by F. W. Cook, President, and as proprietors acknowledged the execution of the annexed Plat and affixed their signatures thereto this 11th day of June 1903. My commission expires the 31st day of August 1903.

Gus B. Mann.

Notary Public.

Recorded---June----12th, 1903.

Thos. Kerkendes

R. & C.