Frank Staser.

Della A. Ingle.

S T A S E R A D D I T I O N, to P A R K H I G H T,

Geo S. Ingle.

an addition to the City of Evansville, Ind.

The Parcel of ground here platted by Geo S. Ingle and others, is a part of lot Nine (9) as recorded in Partition Record One (1) at page 370 of the Records of Vanderburgh County, the same a part of Fractional Section Twenty six (26) Town Six (6) South, Range Eleven (11) West, and the part here platted is bounded as follows, commencing at the South East corner of said lot Nine (9) and is recorded as above said, running thence West Four hundred and fifty seven 97/100 (457-97/100) feet, thence North Three hundred and twenty two (322) feet, thence East Four hundred and fifty seven 97/100 (457-97/100), thence South to the place of beginning Three hundred and twenty two (322) feet.

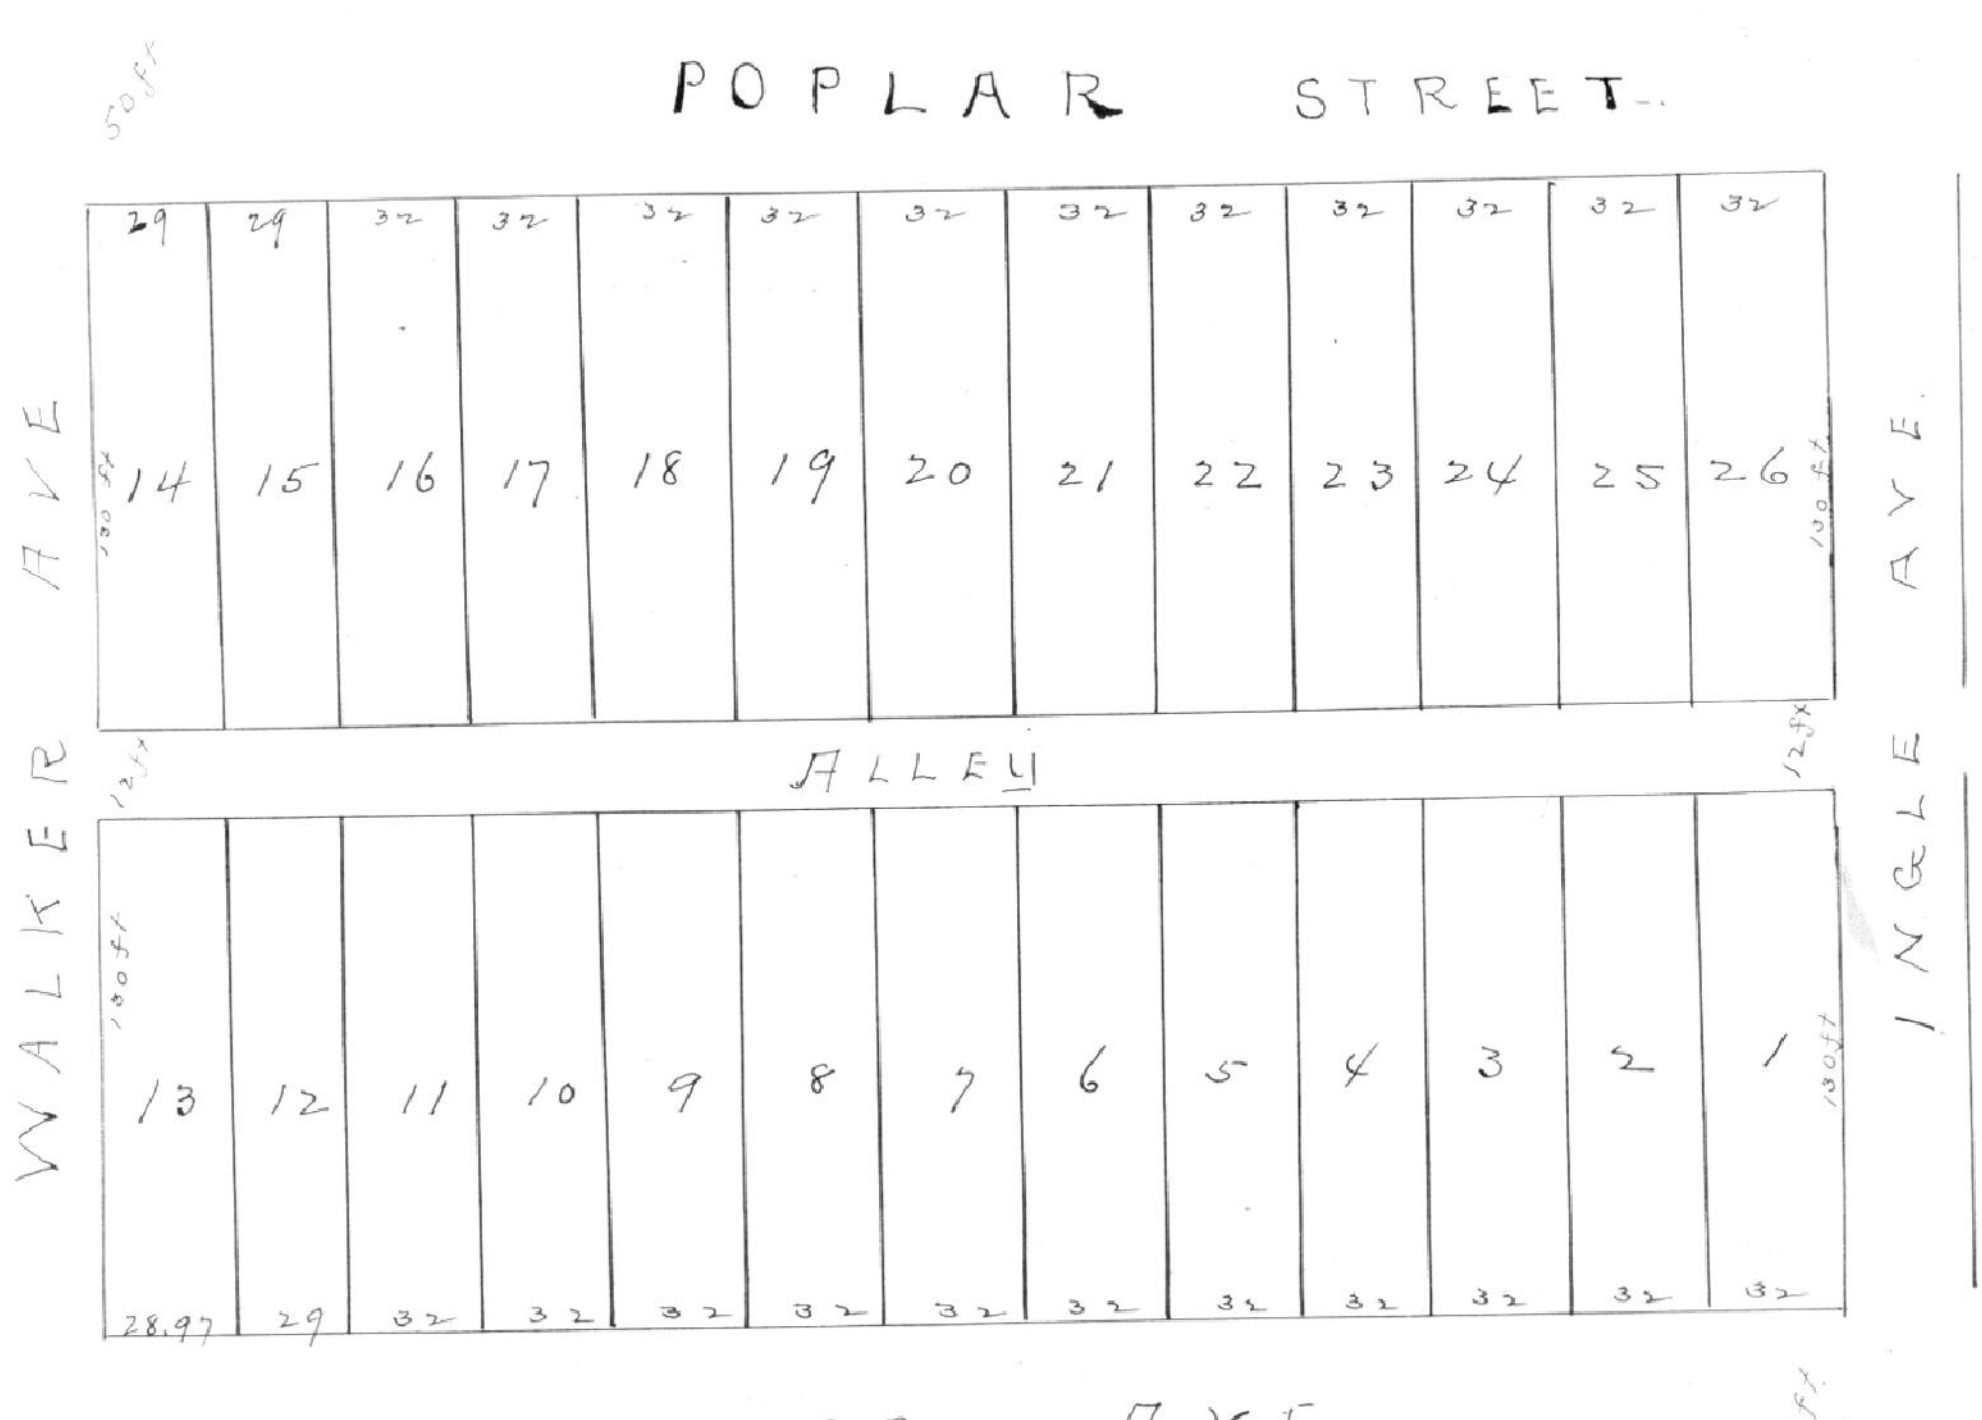

State of Indiana, Vanderburgh Co, SS;

Before me, the undersigned a Notary Public in and for said County, this 26th day of Dec 1903, personally appeared Geo S. Ingle and acknowledged the execution of the foregoing Plat.

Witness my hand and Notarial seal. My commission expires May 14, 1905.

W. Ed Clarke.

Notary Public.

Recorded----December----26th, 1903.

Theo. Teverkordes
R. E. C.

C. S. Woods.
John Albecker.
Chris Wunderlich.
Board of Public Works. Apprqved.
Dec--26--1903.
Evansville---Ind.

For acknowledgement of Frank Staser and Della A. Ingle, see Record "6" page 401.