T E K O P P E L & D R E I E R'S

A D D I T I O N T O

T H E C I T Y O F E V A N S V I L L E.

AS LAID OUT BY THE PROPRIETORS THEREOF ON THE WEST HALF OF LOT 10

D U N H A M T R A C T.

J O H N .H. T E K O P P E L.

H E N R Y E. D R E I E R.

STATE OF INDIANA,

VANDERBURGH CO, SS;

BEFORE ME, A NOTARY PUBLIC IN AND FOR SAID COUNTY AND STATE, PERSONALLY APPEARED JOHN H. TEKOPPEL AND HENRY E. DREIER AND ACKNOWLEDGED THE EXECUTION OF THIS PLAT. MY COMMISSION EXPIRES MAY 14, 1905.

WITNESS MY HAND AND NOTARIAL SEAL, THIS 9th DAY OF JANUARY 1904.

W. ED CLARKE.

NOTARY PUBLIC.

L S

RECORDED@----JANUARY----19th, 1904.

Theo. Kevekordes

R. E. C.

Approved

Board of Public Works Jan, 9, 1904.

Evansville-------- Ind.

C. S. Woods.

John Albecker.

Chris Wunderlich.

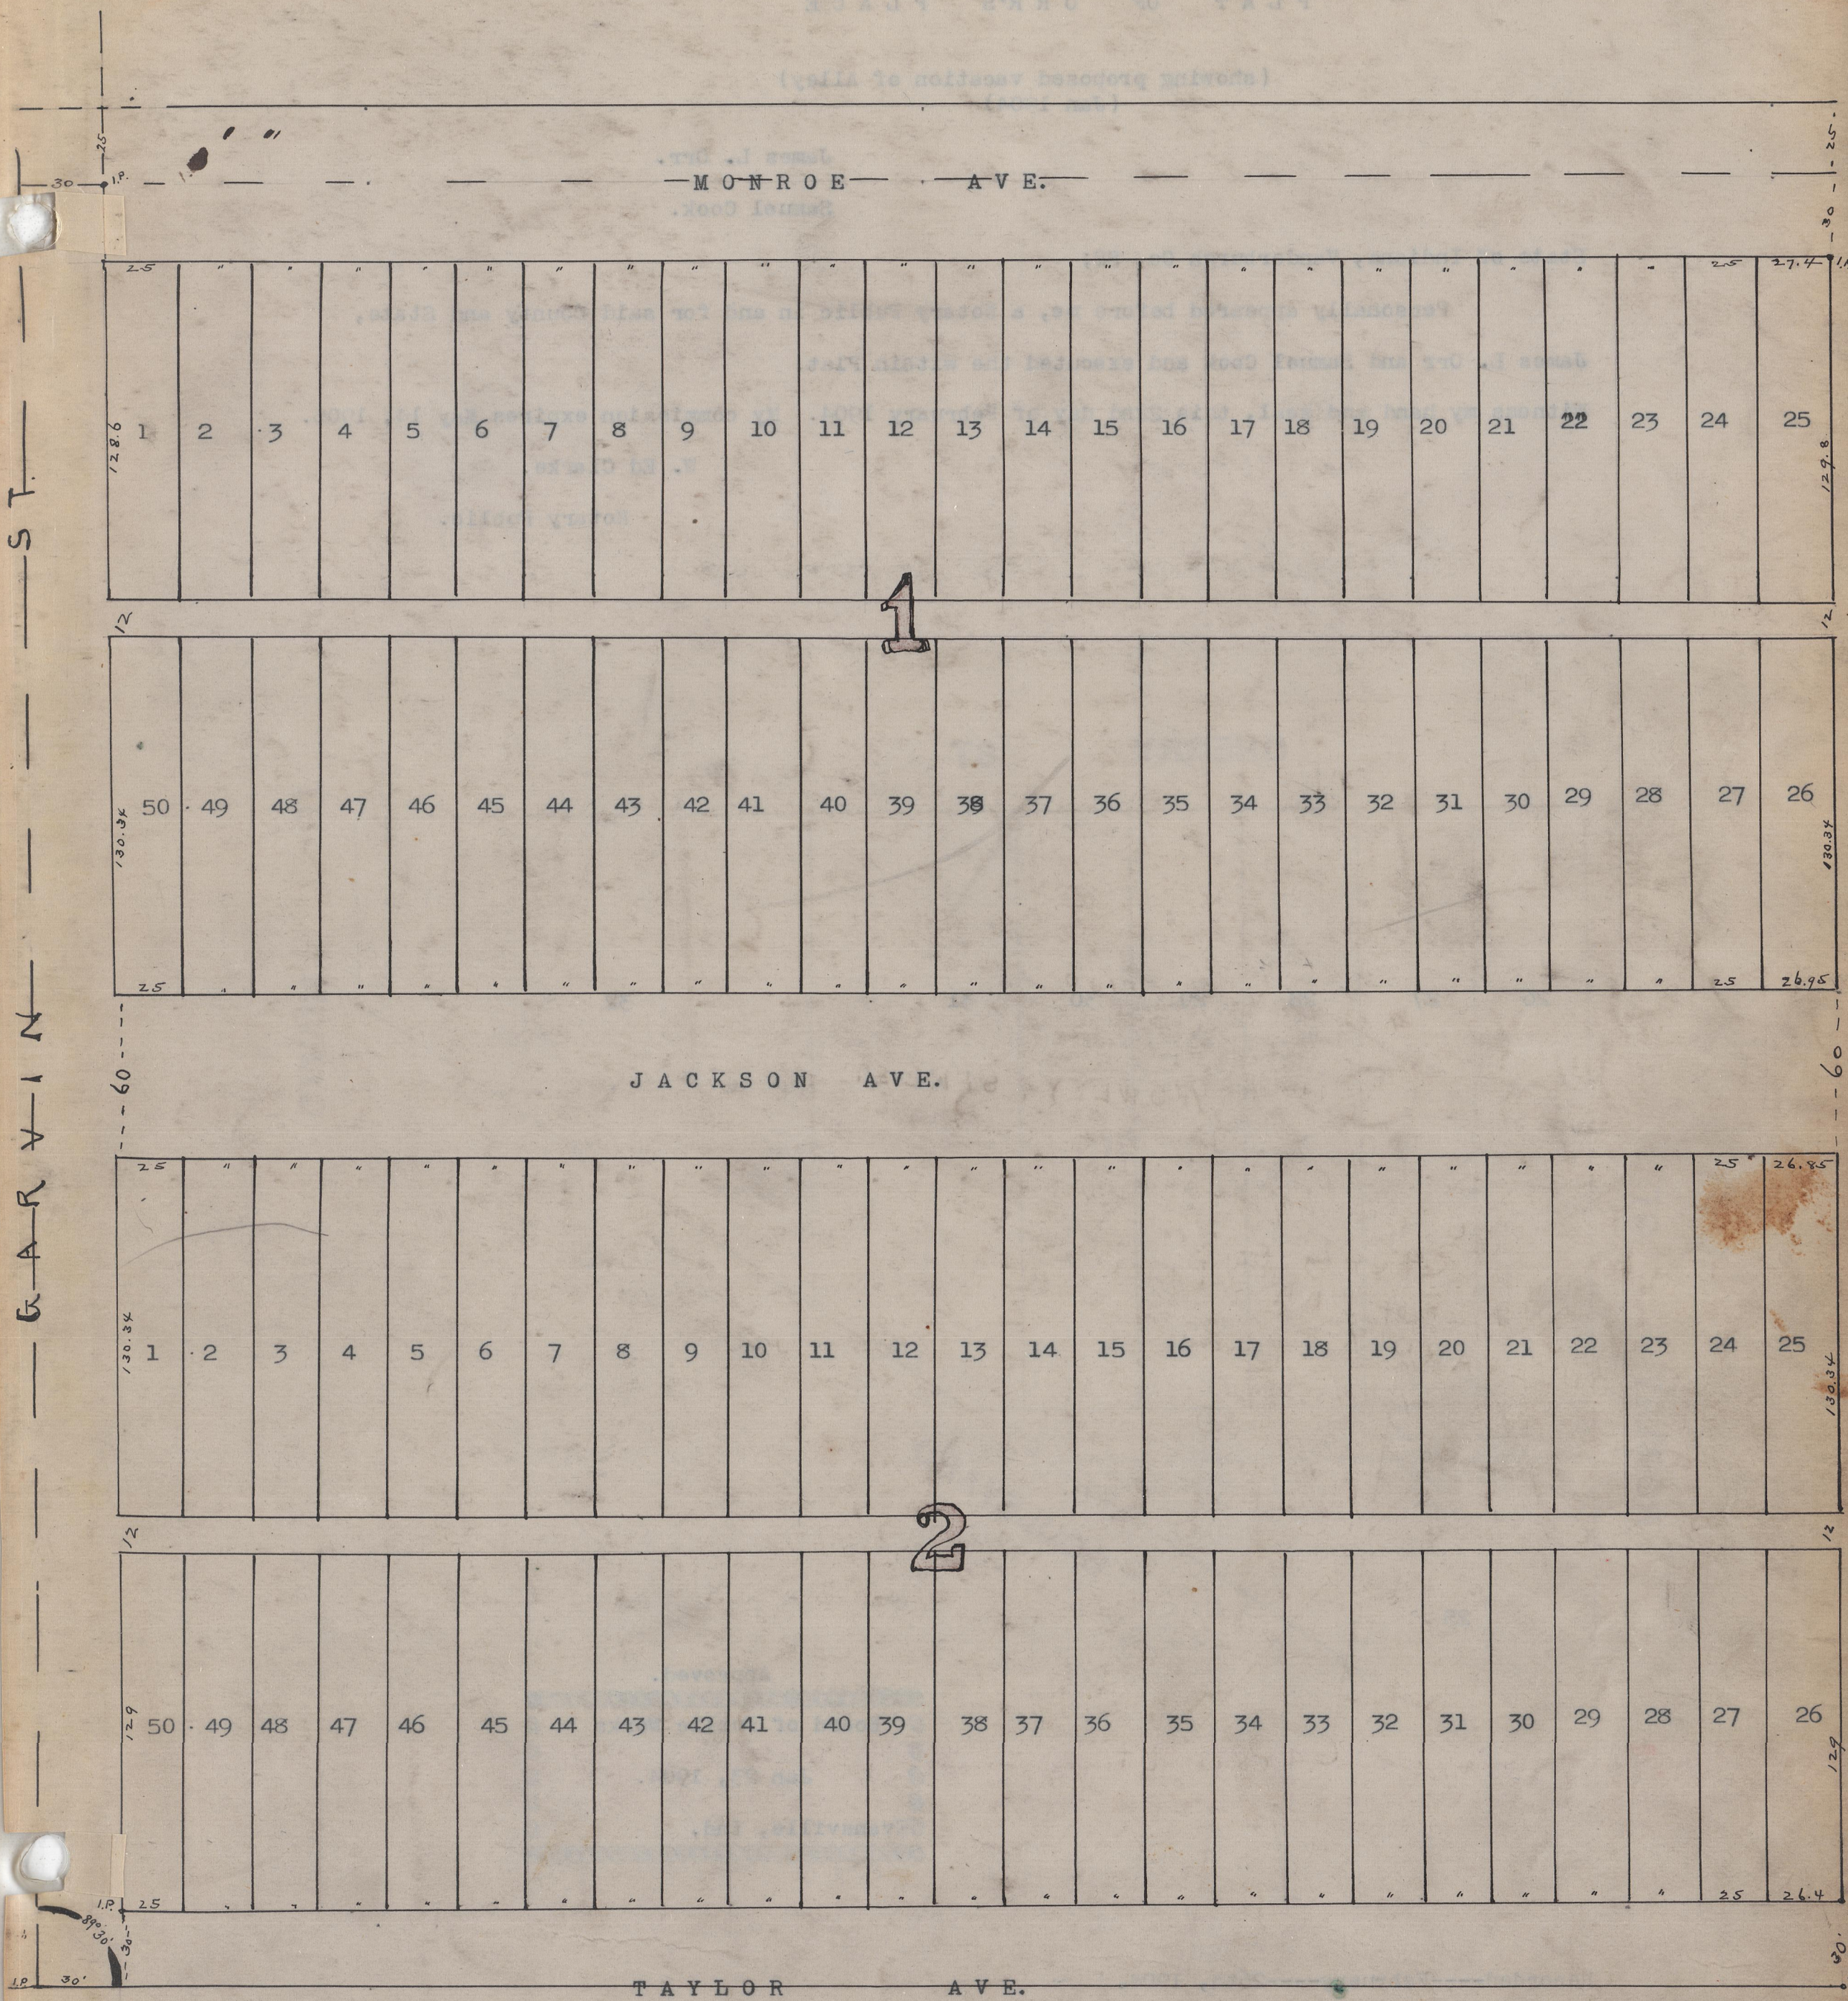
MONROE AVE.
GRAY ST.
JACKSON AVE.
TAYLOR AVE.
1
2
30 I.P.
25
I.P.
25 " 25 27.4 I.P.
128.6
1 2 3 4 5 6 7 8 9 10 11 12 13 14 15 16 17 18 19 20 21 22 23 24 25
129.8
12
12
130.34
50 49 48 47 46 45 44 43 42 41 40 39 38 37 36 35 34 33 32 31 30 29 28 27 26
25 " 25 26.95
130.34
60
60
25 " 25 26.85
130.34
1 2 3 4 5 6 7 8 9 10 11 12 13 14 15 16 17 18 19 20 21 22 23 24 25
12
12
129
50 49 48 47 46 45 44 43 42 41 40 39 38 37 36 35 34 33 32 31 30 29 28 27 26
129
I.P.
25 " 25 26.4 I.P.
89°30'
30
30'
I.P.
30'
I.P.

C-257
D-354