Approved


BOARD OF PUBLIC WKS.
DEC. 31- 1904
EVANSVILLE IND.

C. S. Woods
John Albecker
Chris. Hunderlich

State of Ind. } Before me a Notary Public
Vanderburgh Co. } in and for said County
on this 19th. day of Dec. 1904
personally appeared the with. in
named Matilda Beiling and
acknowledged the execution of
this Plat. Matilda Beiling
Witness my hand and Notarial
Seal this the 19th. day of Dec.
1904 Simon Bartholome
Notary Public
Com. expires July 9th. 1908.

Recorded Jan. 4th. 1905-
Theo. Reekonder R. & C.

MATILDA BEILING'S
SUBDIVISION OF BLOCK 3 HEINLEINS ADD.

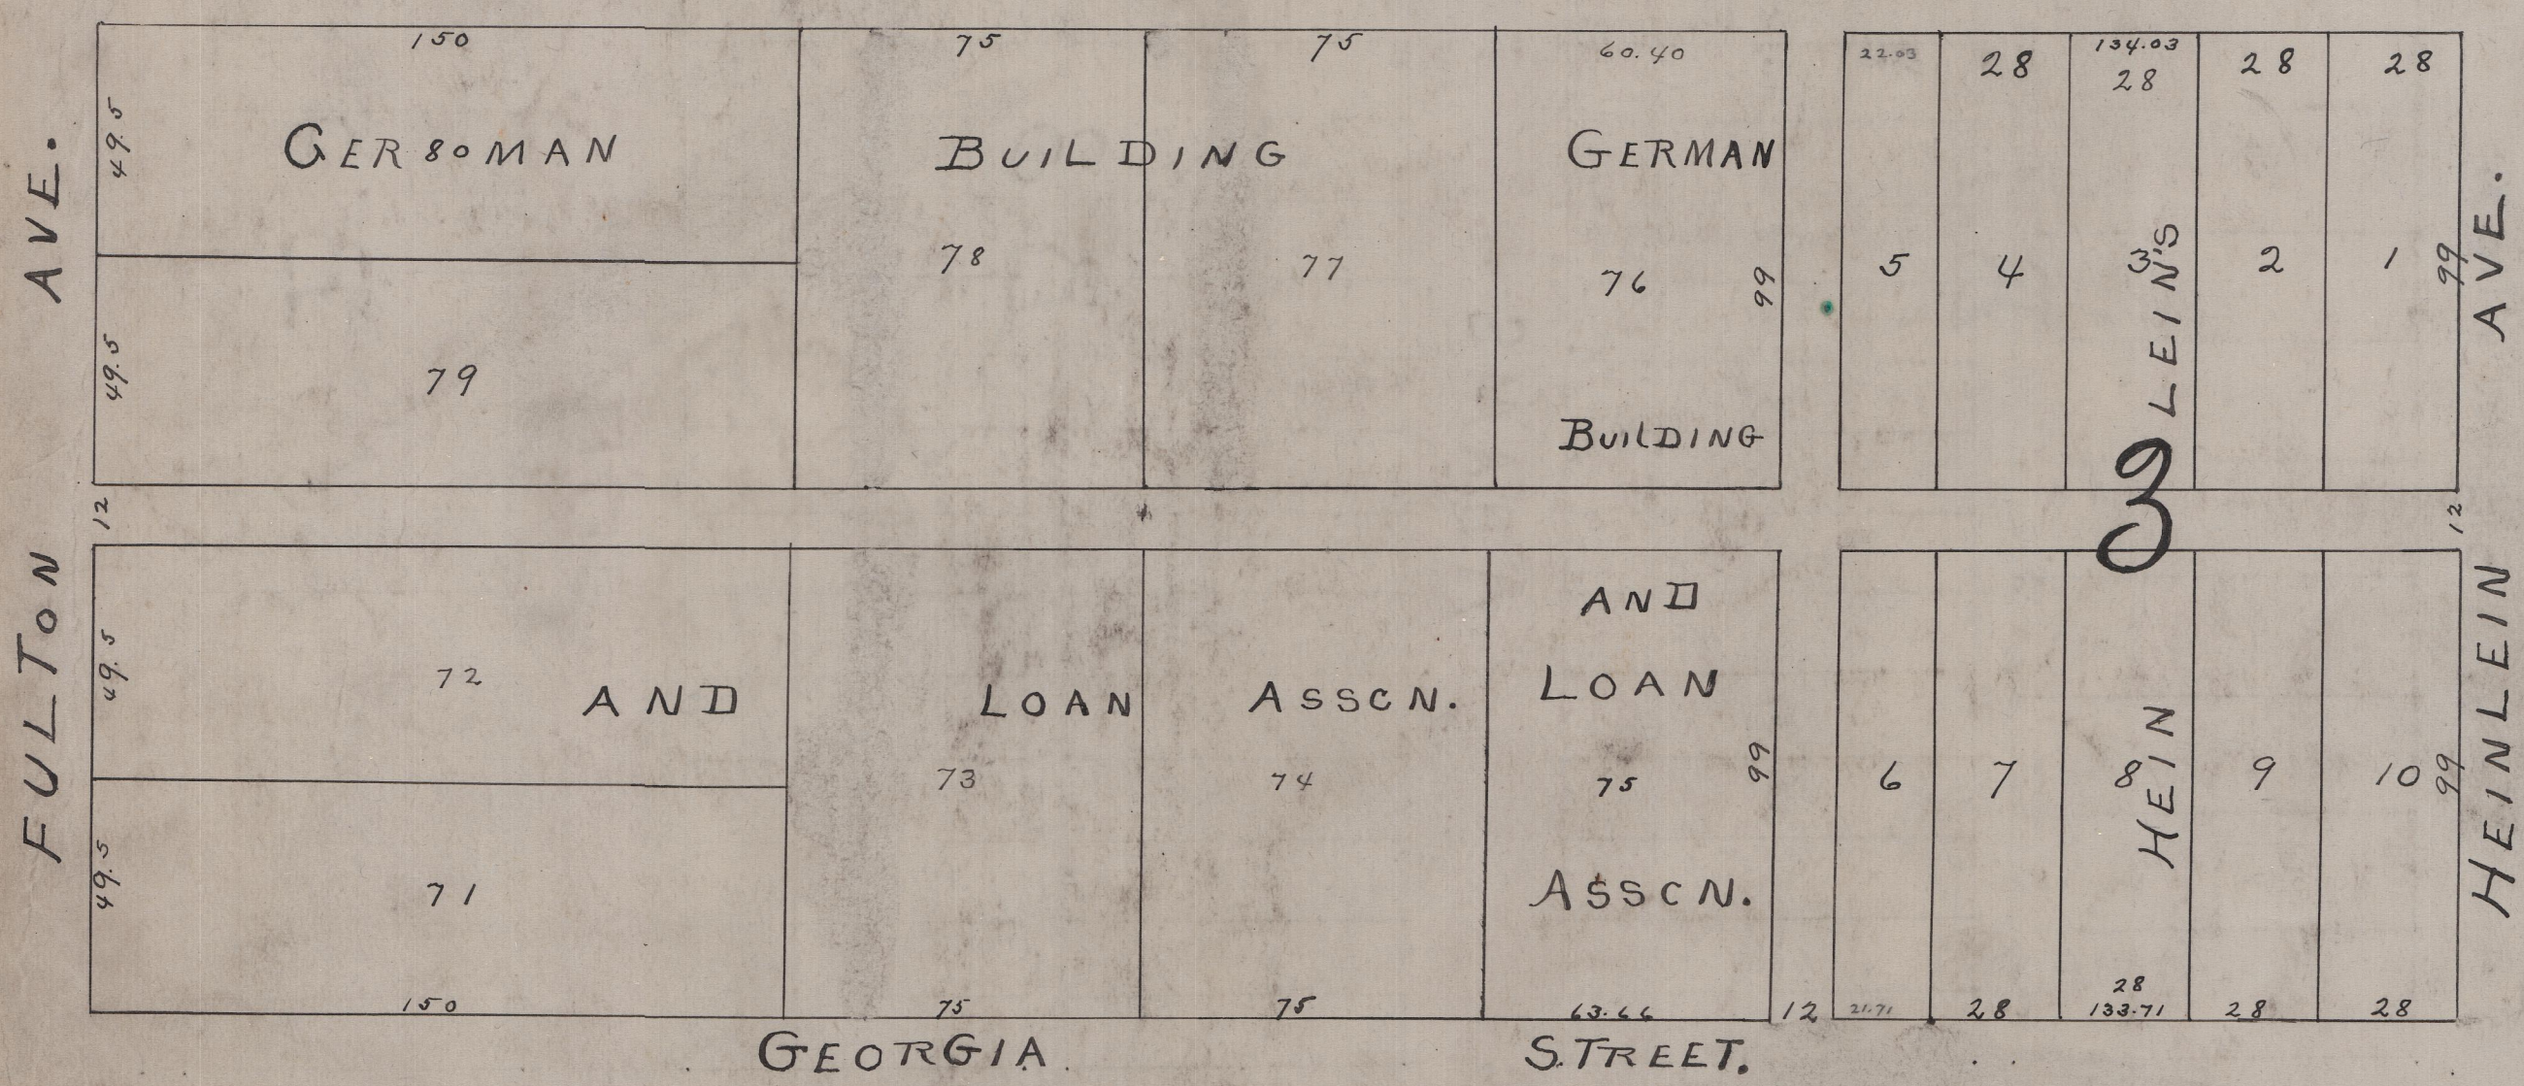

40" SCALE.

59