SONNTAG

Being a part of the North west quarter of the North west quarter of section 33 Town 6 south Range 10 west, described as follows; commencing at the North west corner of said Quarter Quarter section running thenne south 758 feet, thence east 1275 feet to the right of way of way of the Illinois Central Rail road, thence north along the right of way 758 feet, thence west 1275 feet to the place of berinning. All dimensions are given in feet and decimals of a foot. The Streets and alleys are dedicated to the use of the public. This Property shall be known in all future conveyances as Sonntag Place. In Witness whereof Marcus S. Sonntag and Genevieve M. Sonntag his wife, owners of the of the above described tract of land have set the r hands this 20th day of January 1905.

Genevieve M. Sonntag. Marcus S. Sonntag.

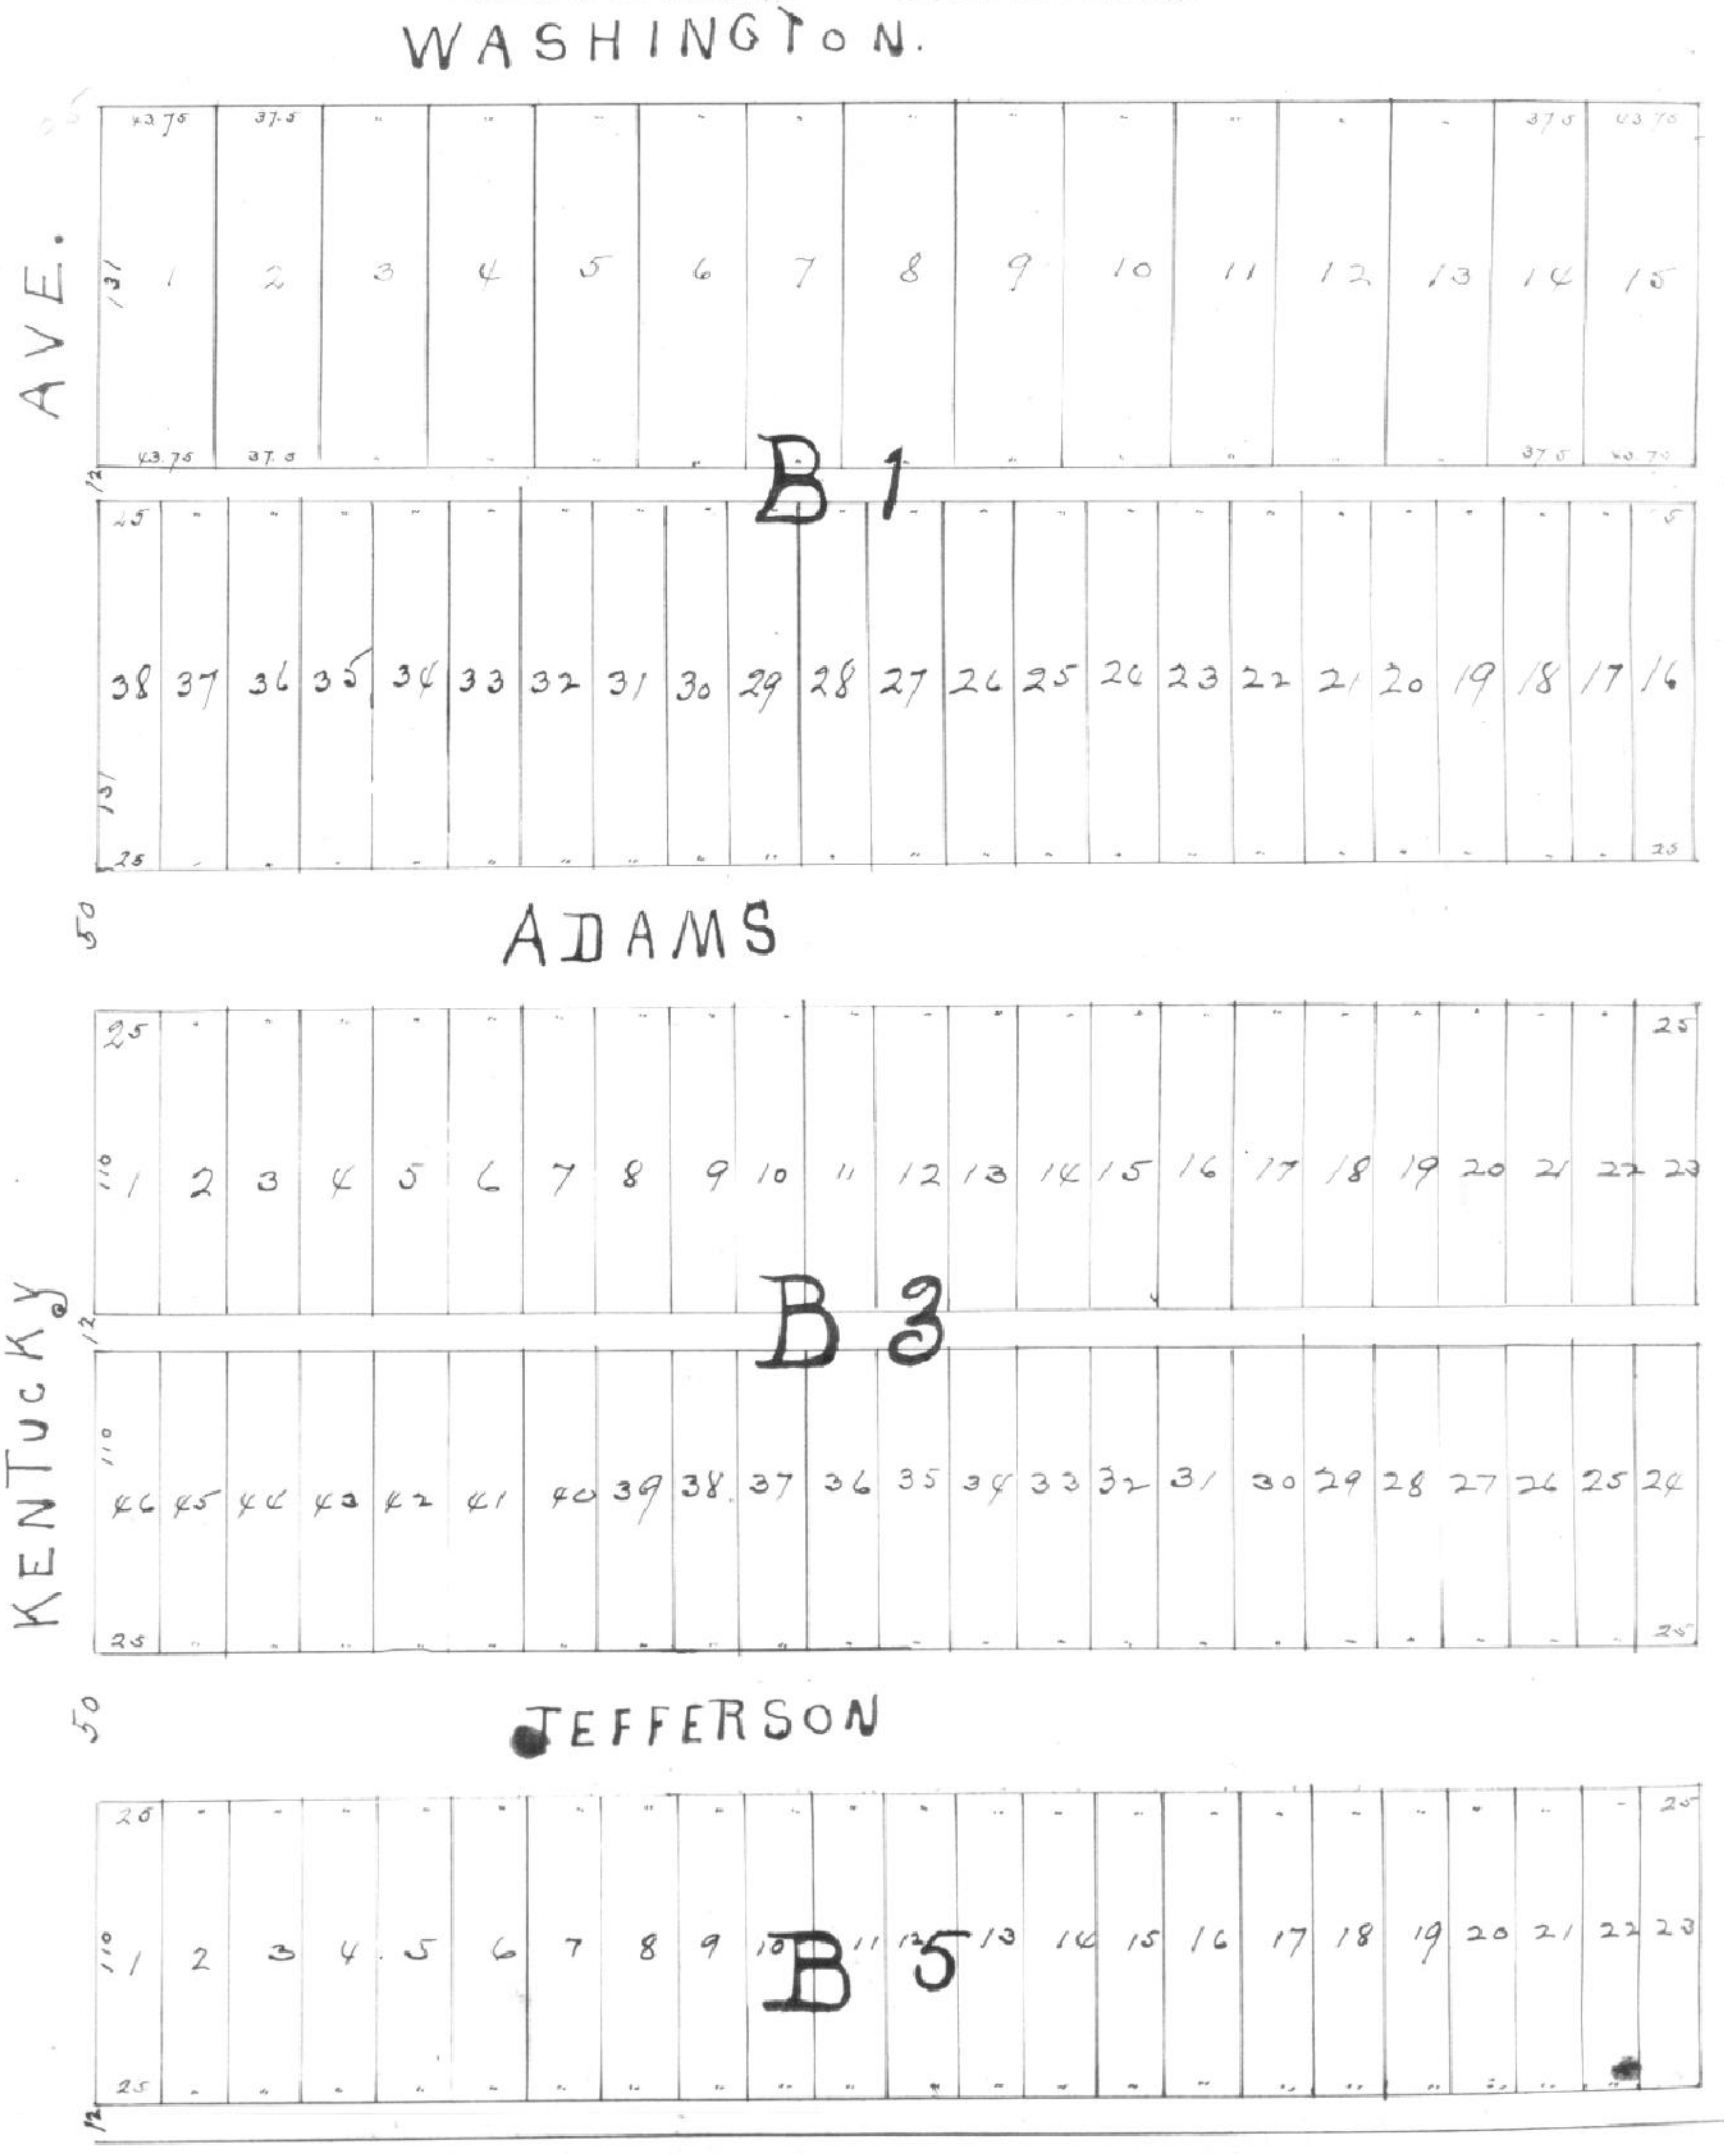

For easement Applying to Lot 10 & 11 Blk 2 Driveway
See Deed Drawer 10 card 3706