SUNSET PLACE

FIRST ADD.

Scale 40 ft. To 1 INCH.

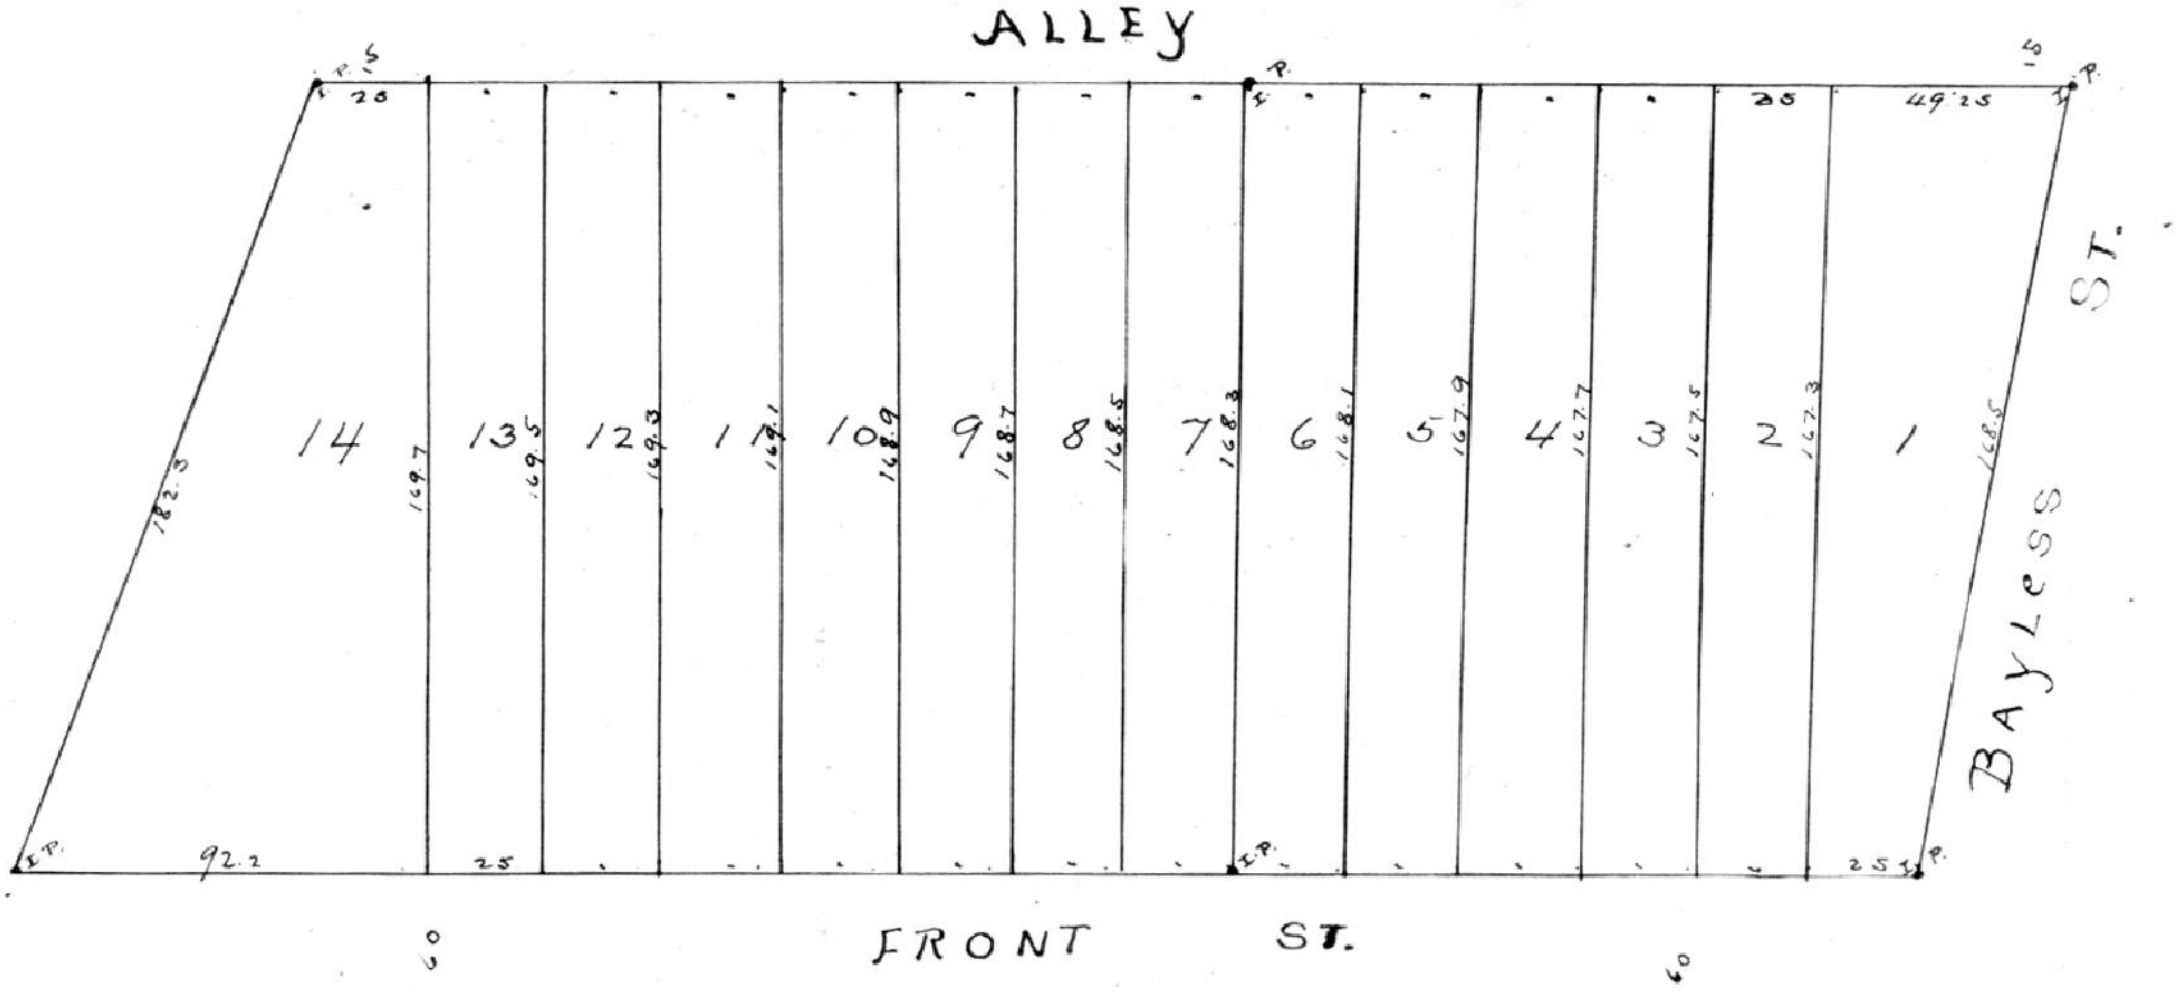

Being a part of the northeast quarter of section 31 T 6, S. R. 10 W, lying southwest of and adjoining Sunset Place.

The streets and alleys are dedicated to the use of the Public.

In Witness whereof the Proprietor, Madison J. Bray, has hereunto set his hand this 3rd day of June 1905.

Madison J. Bray.

State of Indiana Vanderburgh County SS:

Before me, W. Ed. Clarke, a notary public in and for said state and county personally appeared Madison J. Bray, at my office in Evansville, Ind., who acknowledged the execution of the above Plat.

Witness my hand and official seal this 3rd day of June, 1905. My commission expires April 26, 1909.

W. Ed. Clarke,

Notary Public. L. S.

Approved.

Board of Public Works, June 10, 1905.
Evansville-------- Ind.

C. S. Woods
John Albecker
Chris. Wunderlich.

Recorded----June 12th----1905.

Theo. Steckroder
R. D. C.