KRONENBERGER'S ADD.

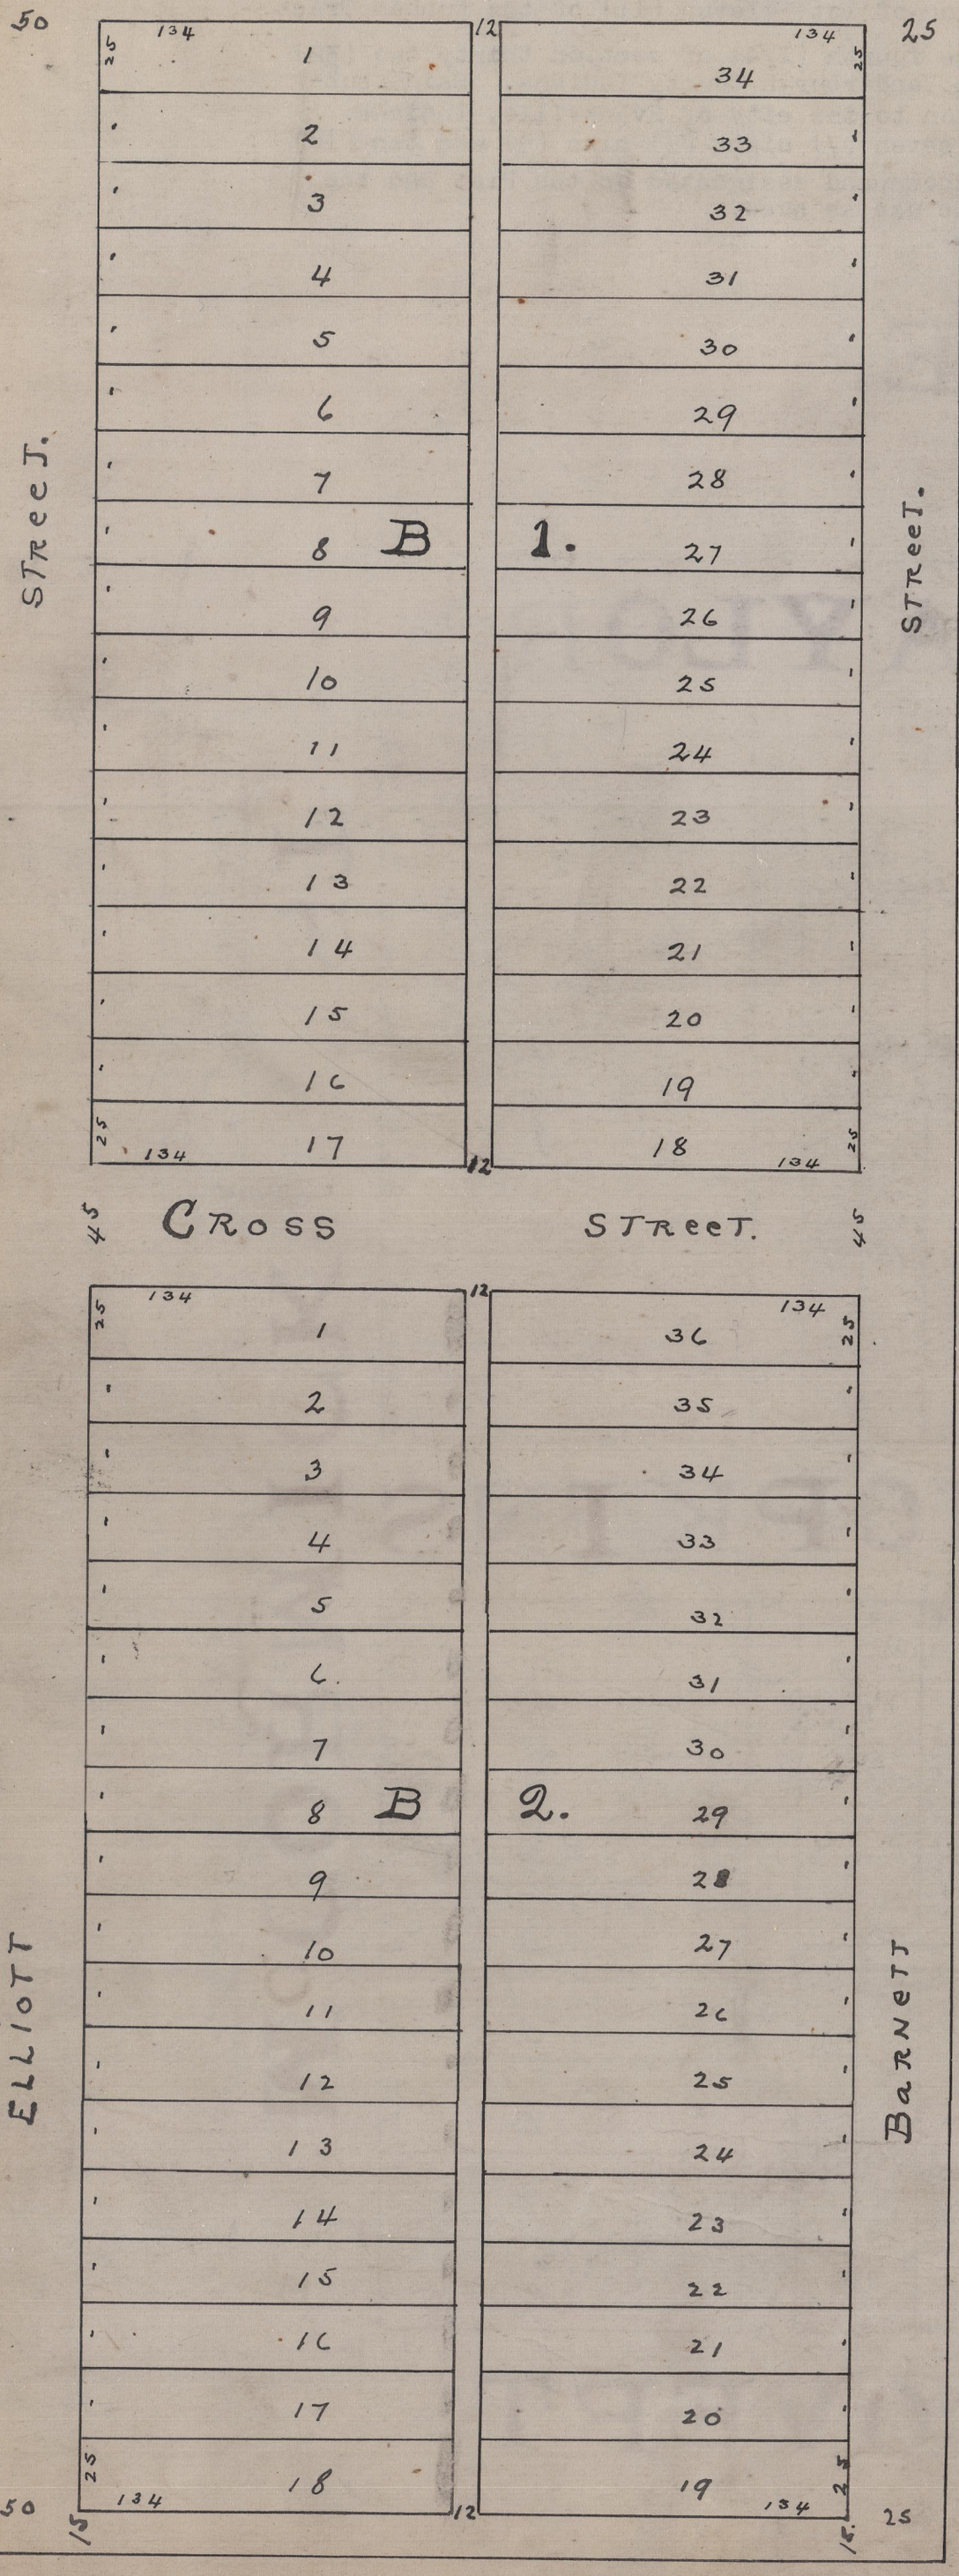

to Oakdale.

Scale 60ft. to one inch

Being a part of lot 21 Dunhams subdivision of part of the south west quarter sec. 32 T 6 S. r 10 W described as follows, Commencing at a point 125 feet west of the northeast corner of said lot and 40 feet south of and parallel to the north line of said lot; thence west 330 feet, thence south 935 feet, thence east 330 feet and thence north 935 feet to the place of beginning. The dimensions are given in feet. The streets and alleys are dedicated to the use of the public.

This tract of land shall be known in all future conveyances as Kronenbergers Addition to Oakdale.

In Witness whereof the owners, David Kronenberger, Charlotte Kronenberger, his wife, and Caroline Barnett, widow have hereunto set their hands this 8th day of June 1905.

Witness for Caroline Barnett
James Hagan, Notary Public No.4 NewYork Co.

David Kronenberger
ChArlotte Kronenberger
Caroline Barnett.

State of Indiana Vanderburgh County SS:

Before me , Isador Kahn a notary public in and for said state and county personally appeared David Kronenberger and Charlotte Kronenberger and acknowledged the execution of the annexed plat.

Witness my hand and notarial seal at my office in Evansville this 8th day of June 1905. My commission expires April 30th, 1907.

Isador Kahn,

Notary Public.

L. S.

Approved.

Board of Public Works Jun-24, 1905
Evansville--------Ind.

C.S. Woods
John Albecker.
Chris Wunderlich.

Recorded----June 30th----1905.

Theo. Kerckhoff
R. & C.