Plat of the west half of block 2 Savage Addition to the Town of Howell.

Being a part of the northwest quarter of the southwest quarter of section 35 township 6 south range 11 west lying west of and adjoining the east half of said 2 platted April 28th, 1904.

The streets and alleys hereof are dedicated to the use of the Public. In Witness whereof the Proprietor Thomas Savage has hereunto set his hand this 28th day of July 1905.

Thomas Savage.

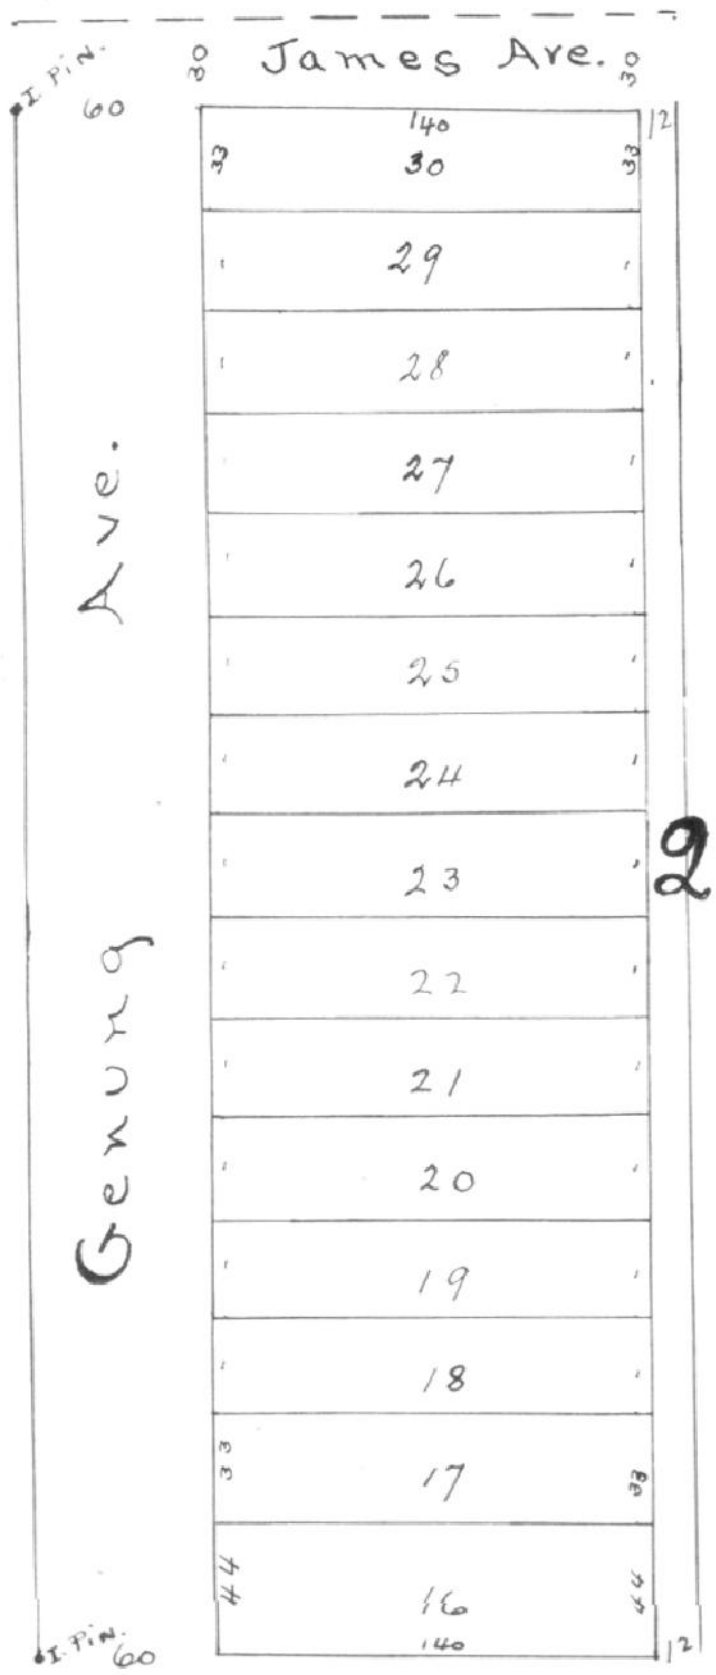

Vanderburgh County, State of Indiana, ss.

Before me, a notary public in and for said county and state personally appeared Thomas Savage at my office in Evansville, Indiana who acknowledged the execution of this plat as his voluntary act and deed.

Witness my hand and official seal this 28th day of July 1905.

My commission expires May 27, 1908.

Henry L. Rose,

NotAry Public.

Recorded--July 28th--1905