
Striebel's First Addition to Howell.

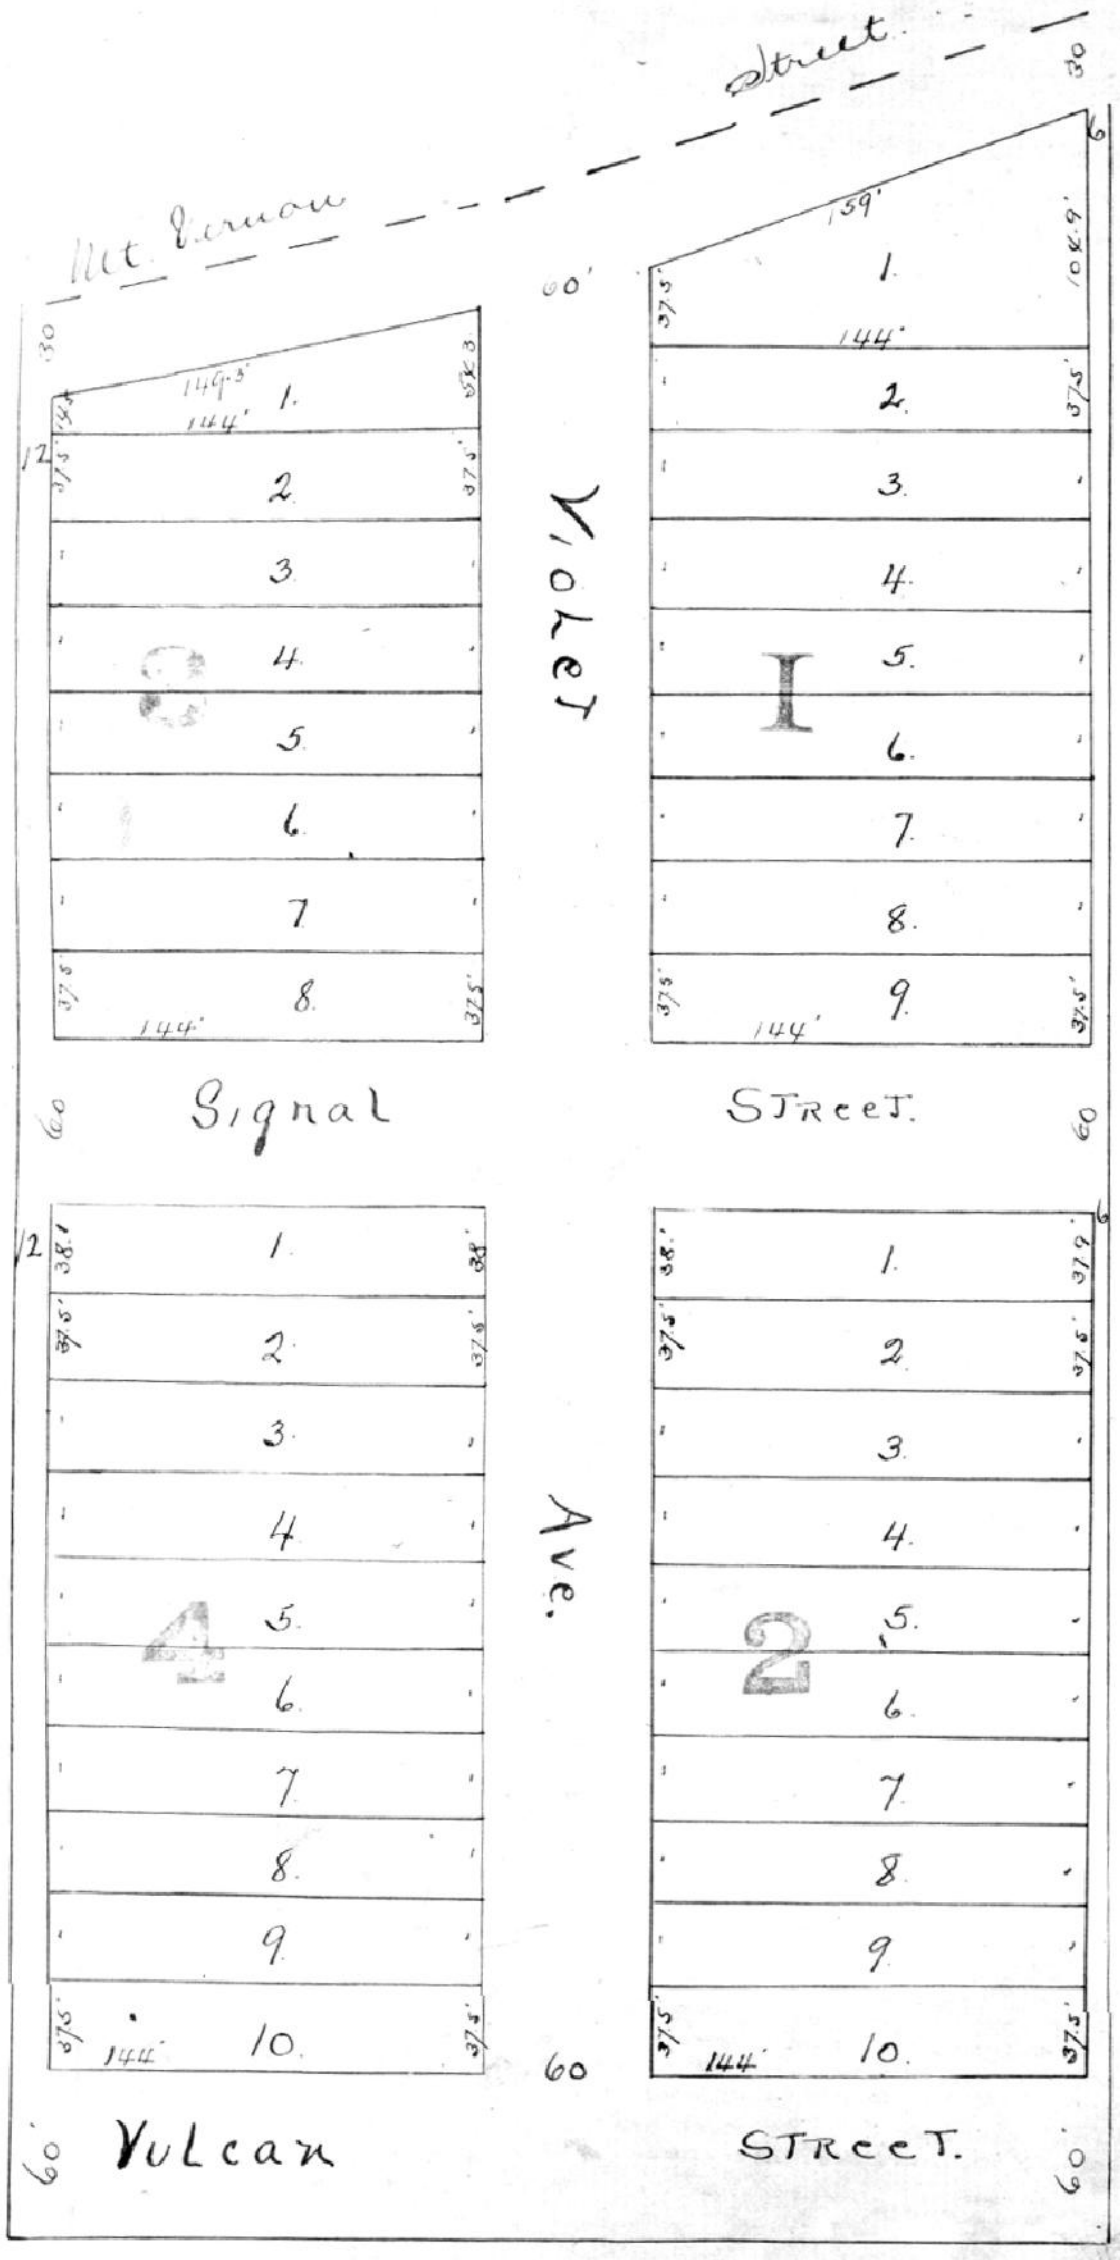

Said plat is a part of the west half of the northwest quarter of section 35 town 6 south range 11 west the same having been laid off and platted by Rosaina Striebel on the 14th day of November 1896 she being the proprietor of said real estate so platted. This plat is made to correct an error in the plat made and spread of record by the same owner on the 16th day of November 1896 in Plat Record "D" pages 490 and 491 intending to describ ed this same property but by mistake described the same as being in the west half of th- southwest quarter of section 35 town 6 south range 11 west and now this plat is made to correct and confirm any and all titles and interests which have accrued in and to any of the property above described and intended to be described in said former plat and is for the benefit of all parties interested in said property and is intended to be in all respects identical with said former plat except in the one point in which said former plat was erroneous.

Witness my hand this 13t day of September A.d. 1905.

Rosina Striebel

State of Indiana Vanderburgh County SS:

Before me, the undersigned, a notary public in and for said county this 13th day of September A.D. 1905 personally appeared the within named Rosina Striebel, a widow lady and acknowledged the execution of the annexed plat.

Witness my hand and notarial seal. My commission expires October 23, 1906

John M. Davenport,

Notary Public

L. S.

Recorded ----Sept. 13th----1905.

Theo Feuerstein R.&C.