
Plat of the Resubdivision of the West half of block 5 Archer's as platted by the proprietors thereof.

Approved.
Board of Public Works
Oct. 14, 1905.
Evansville, Ind.

C.S.Woods
John Albecker
Chris. Wunderlich

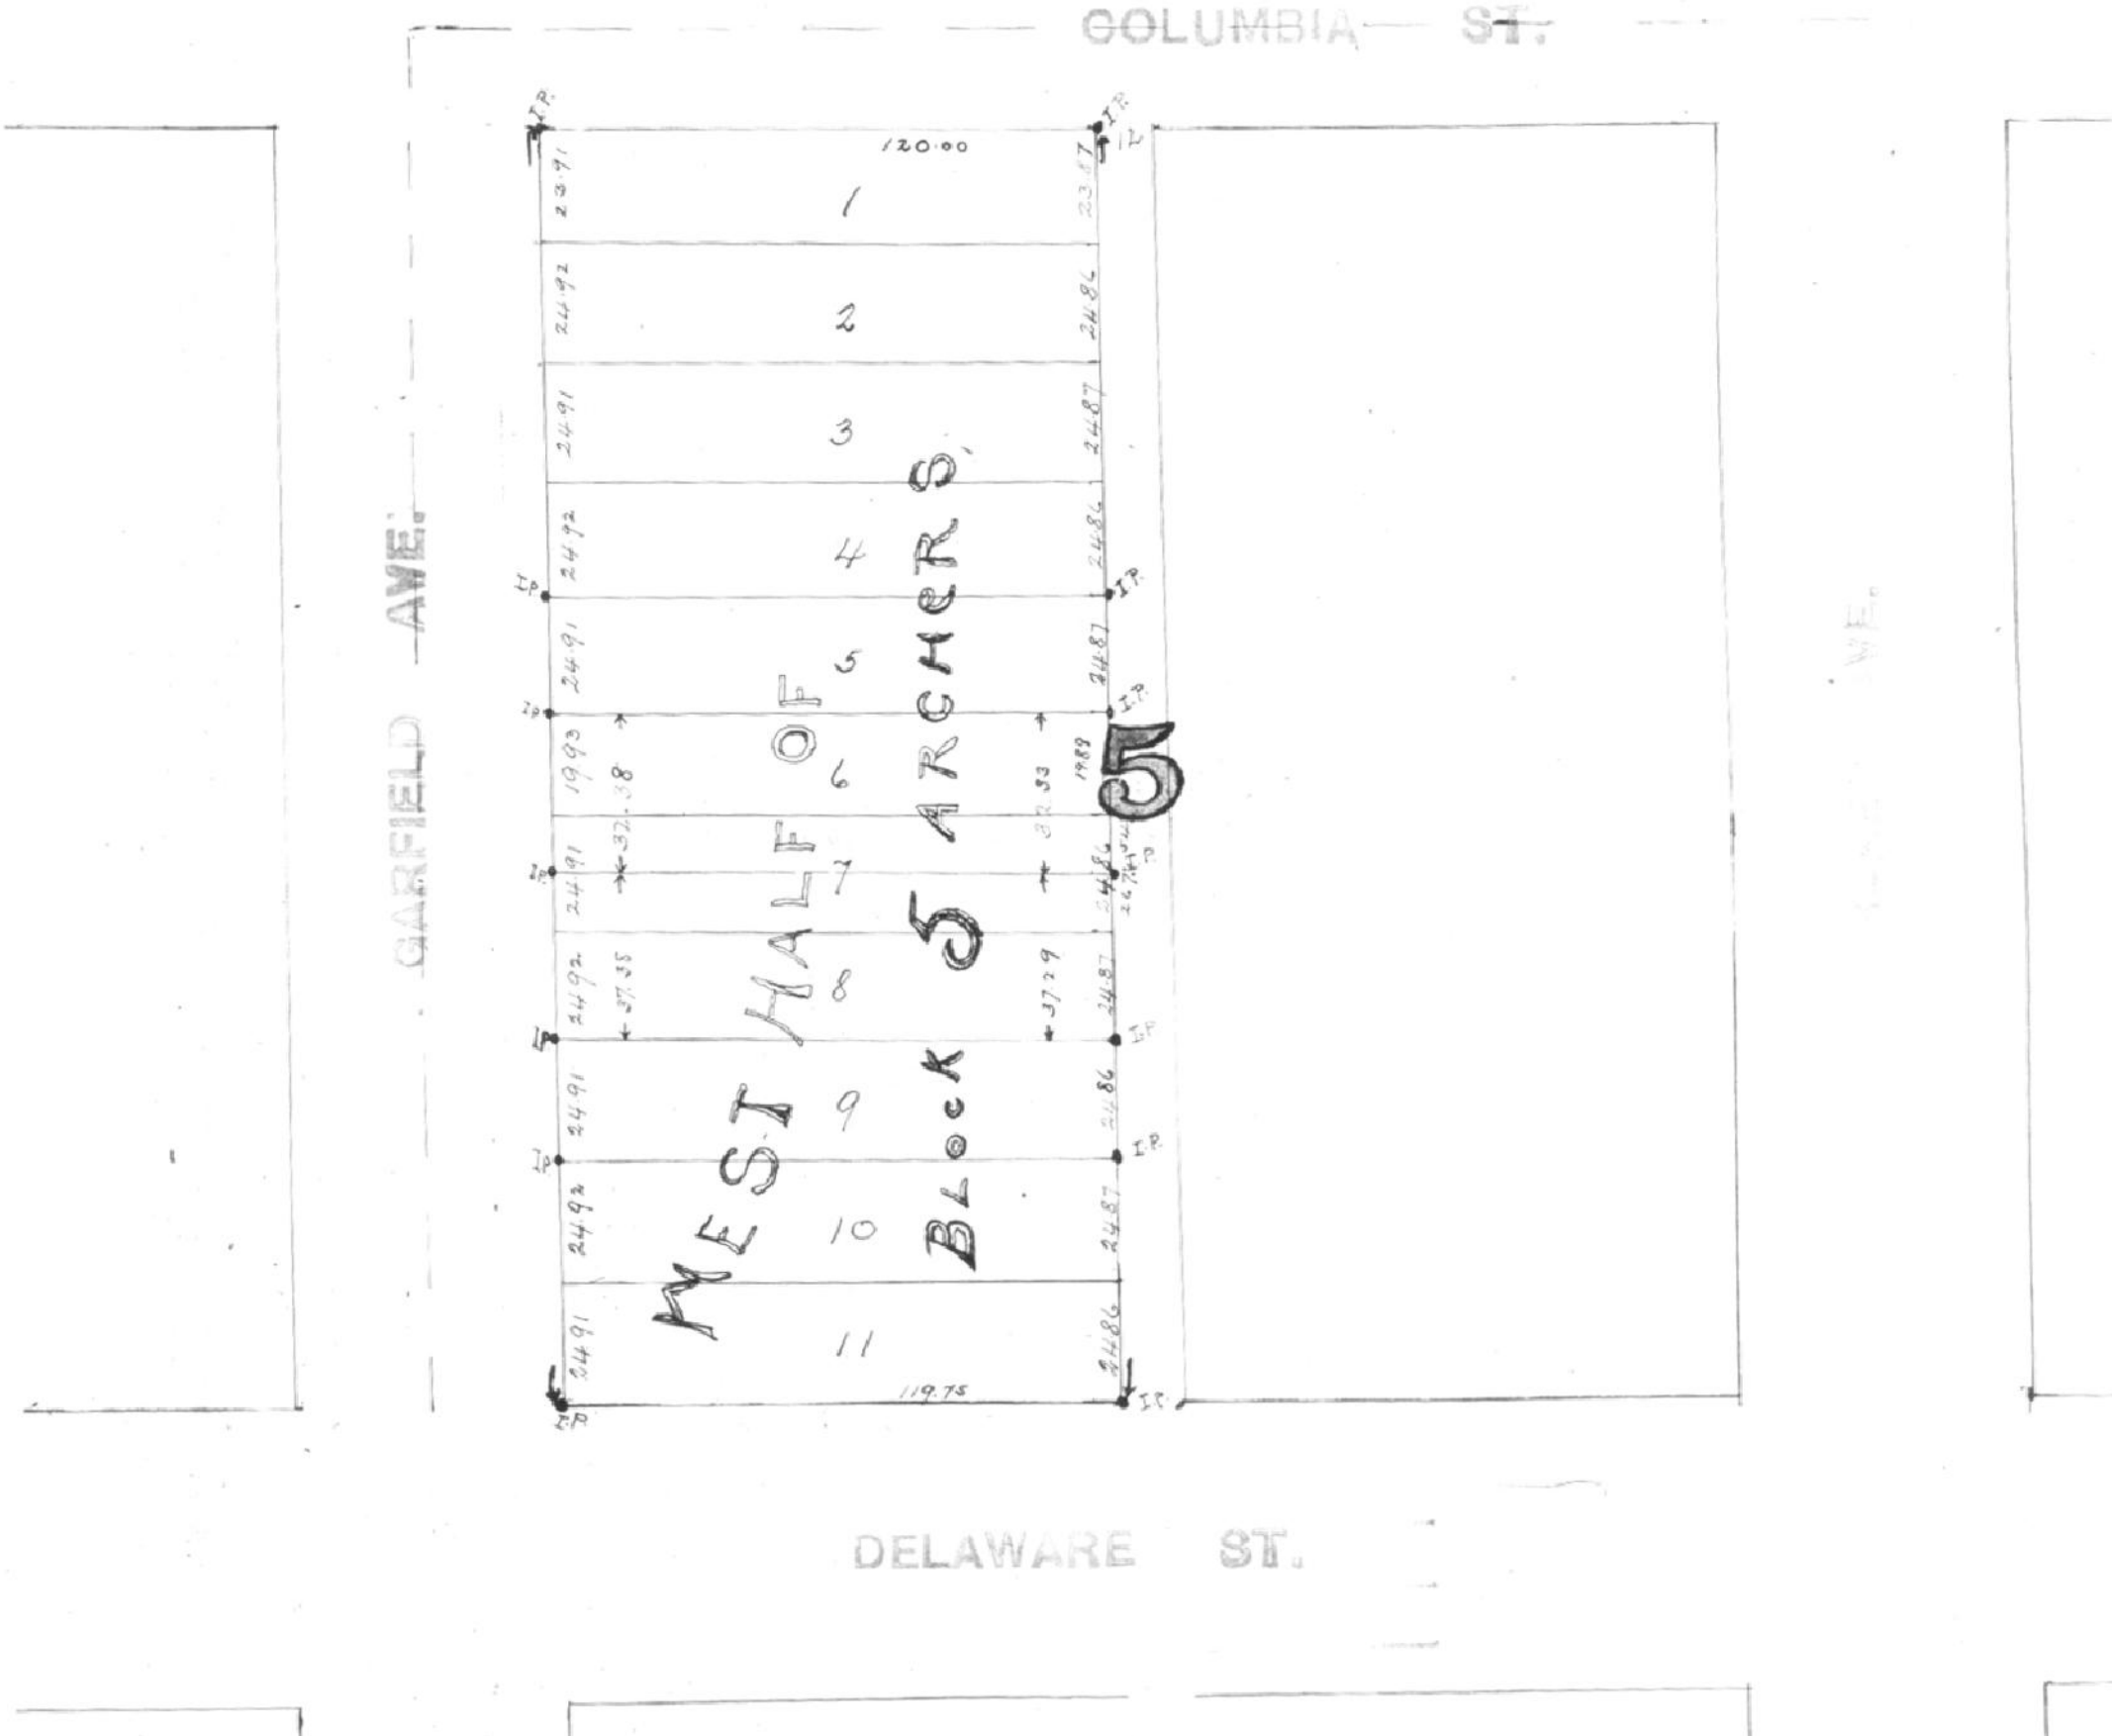

State of Indiana Vanderburgh Co. SS:

Before me a notary public in and for said county and state personally appeared the undersigned owners of the west half of block 5 Archer's Enl. and acknowledged the execution of the within plat.

George Hoeltzel
Justus Gautier
Jacob Mutschler
George Nester
Geo Schweikhard
Nick Kissel

Witness my hand and notarial seal this 14th day of October 1905.
my commission expires April 26, 1909.

W.Ed. Clark
Notary Public.

Recorded----Jan 29th----1906.

Theo. Kerckhoff
R. & C.

Declaration Restrictive Covenants
Misc Rd 4 Cd 7109 Instr# 95-25046
Date 11-1-95
Attest: BETTY J. HERMANN RECORDER
VANDERBURGH COUNTY
By Rebecca L Kachanuk, DRVC