Plat of the subdivision of lots 4,5,6,7,8,9,10 and west (19) feet of lot 11 block 27 Southern Enlargement as laid out by the proprietor thereof and divided as shown below.

Approved.

Board of, Public Works

Dec. 23, 1905

Evansville ---Ind-

C.S.Woods

John Albecker

Chris.Wunderlich

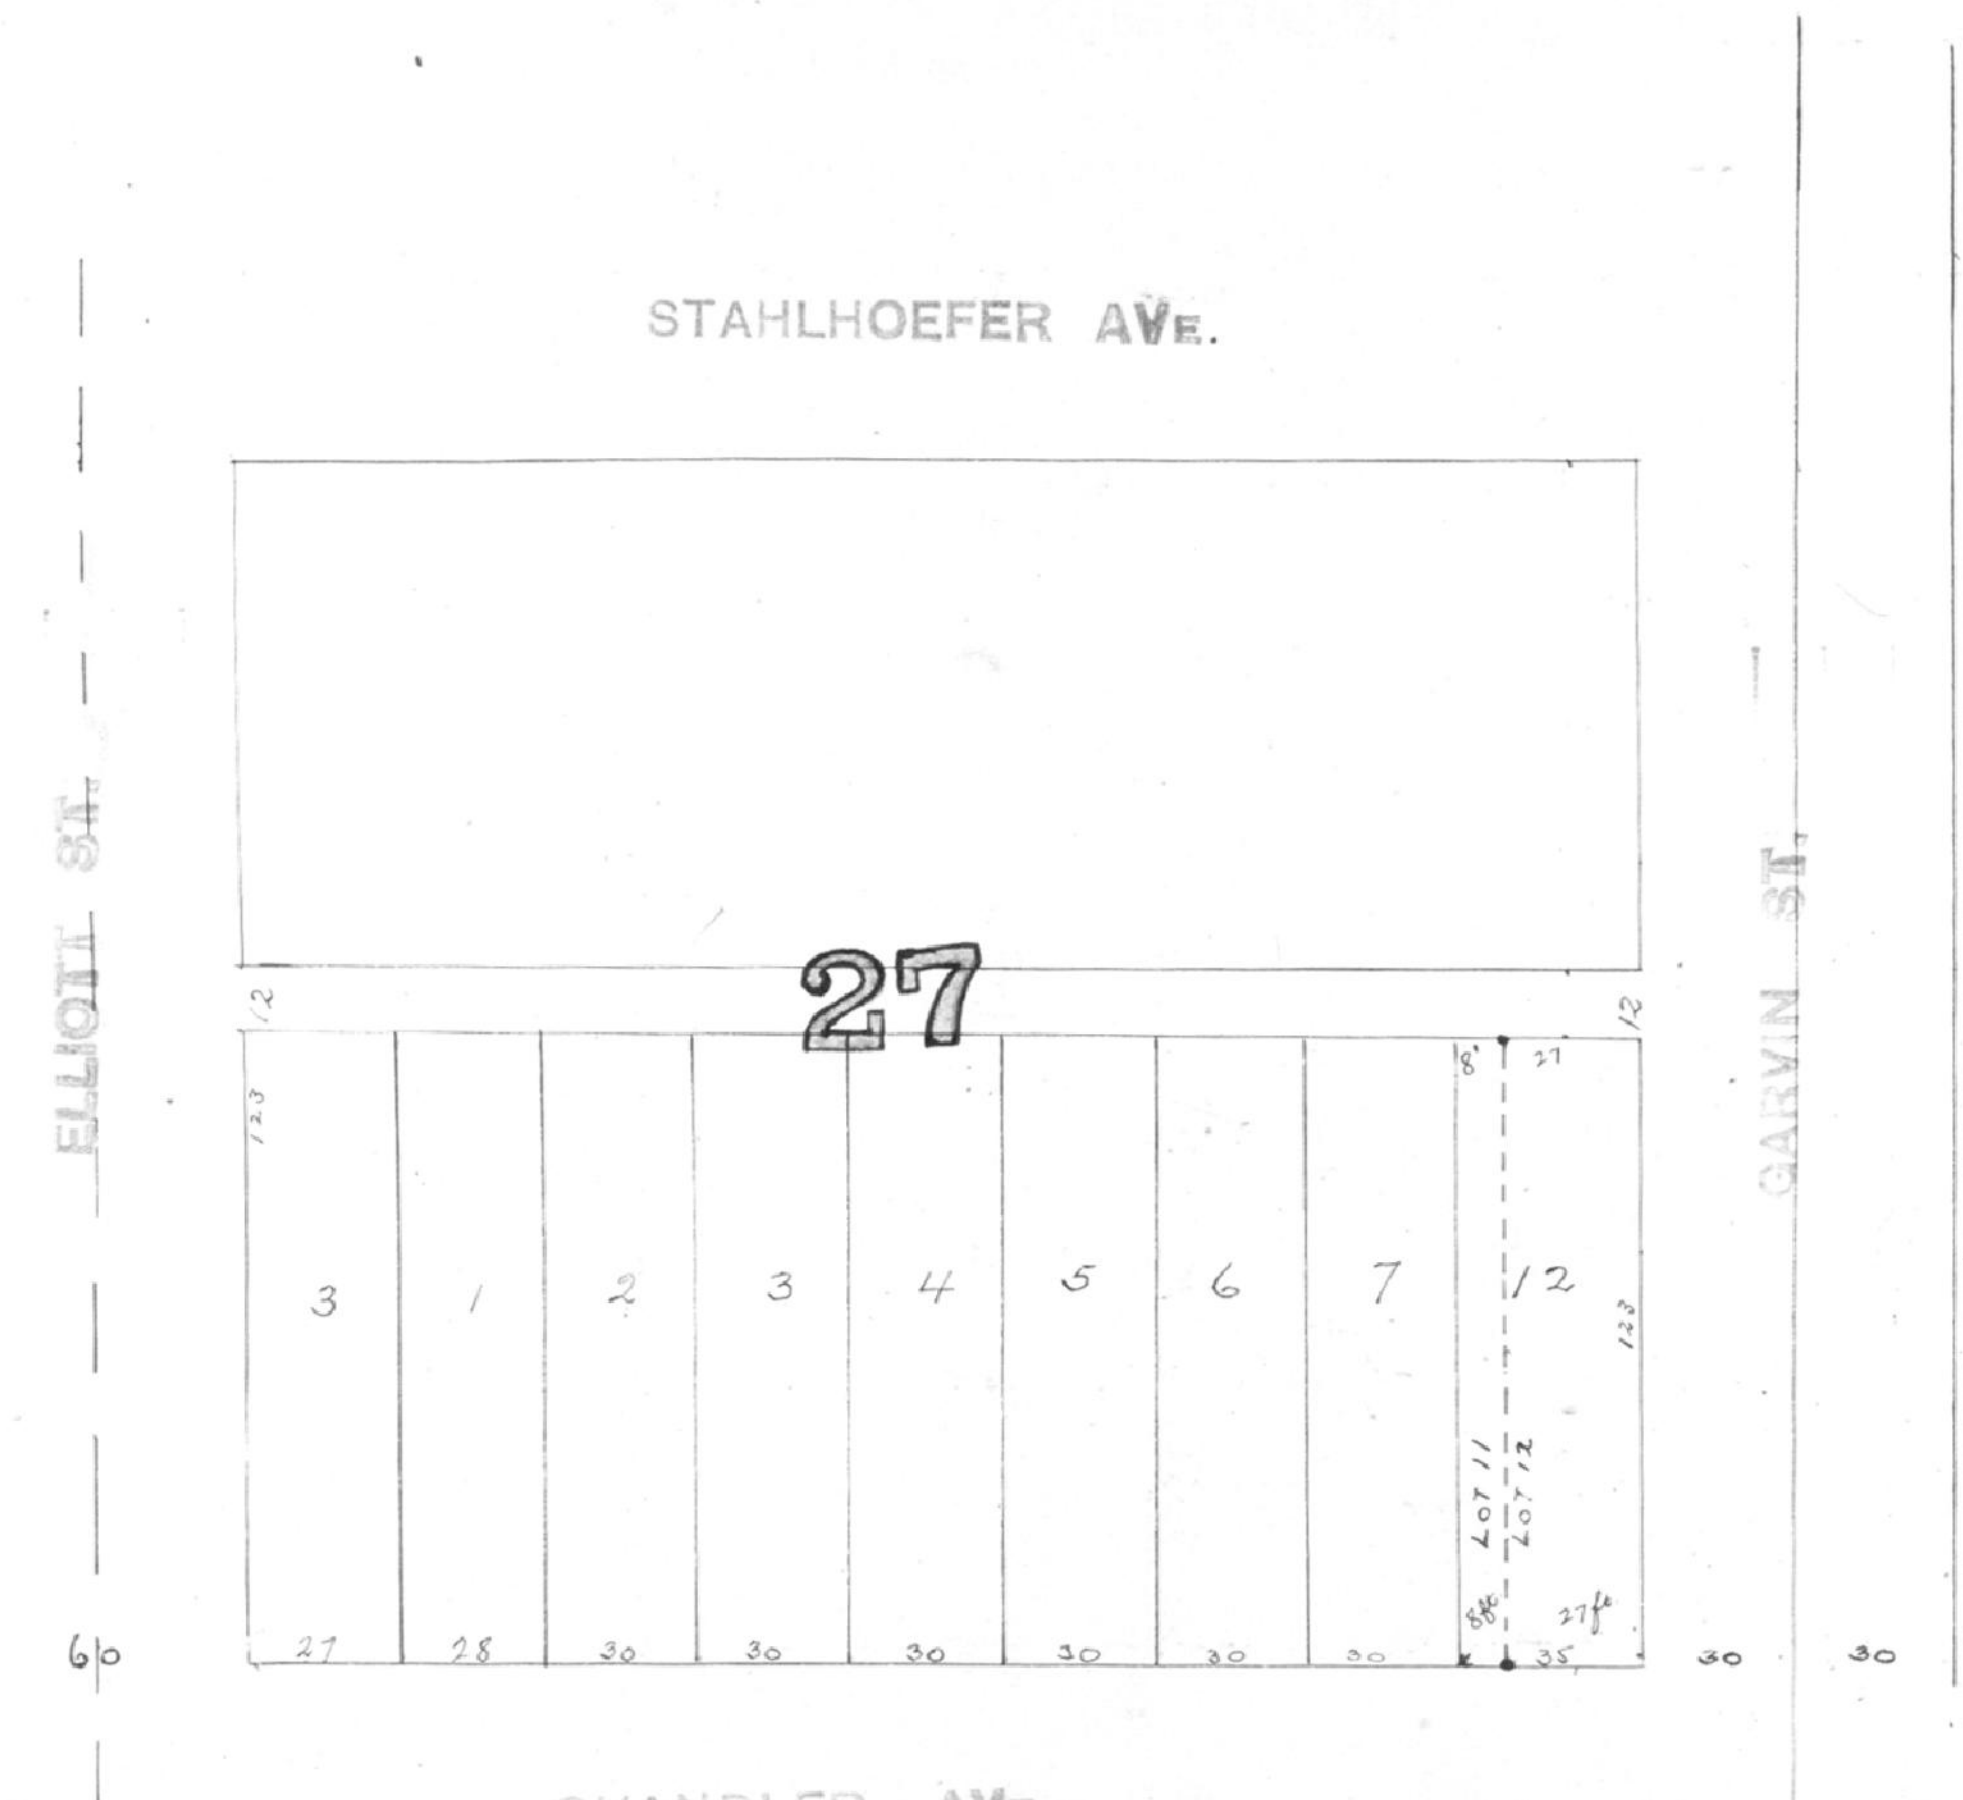

State of Indiana, Vanderburgh Co. SS:

, Personally appeared before me, a notary public in and for said county and state Lizzie M. Roeser owner of lots 4,5,6,7,8,9,10 and 19 feet of lot 11 block 27 Southern Enl. and acknowledged the execution of the within plat.

Witness my hand and notarial sealthis 23rd day of December 1905. Commission expires Apr. 26. 1909

Lizzie M. Roesser.

W.Ed. Clarke,

Notary Public.

Recorded----Feb. 7th----1906

Theo. Leverkoehn

R.E.C.