
Plat of the resubdivision of lots 28, 27, 26, 25, 24, 23 and the north 4 feet of lot 22 block 26 Southern Enlargement .

Sizes of lots and numbers as shown on plat below as well as the old lot sizes and numbers.

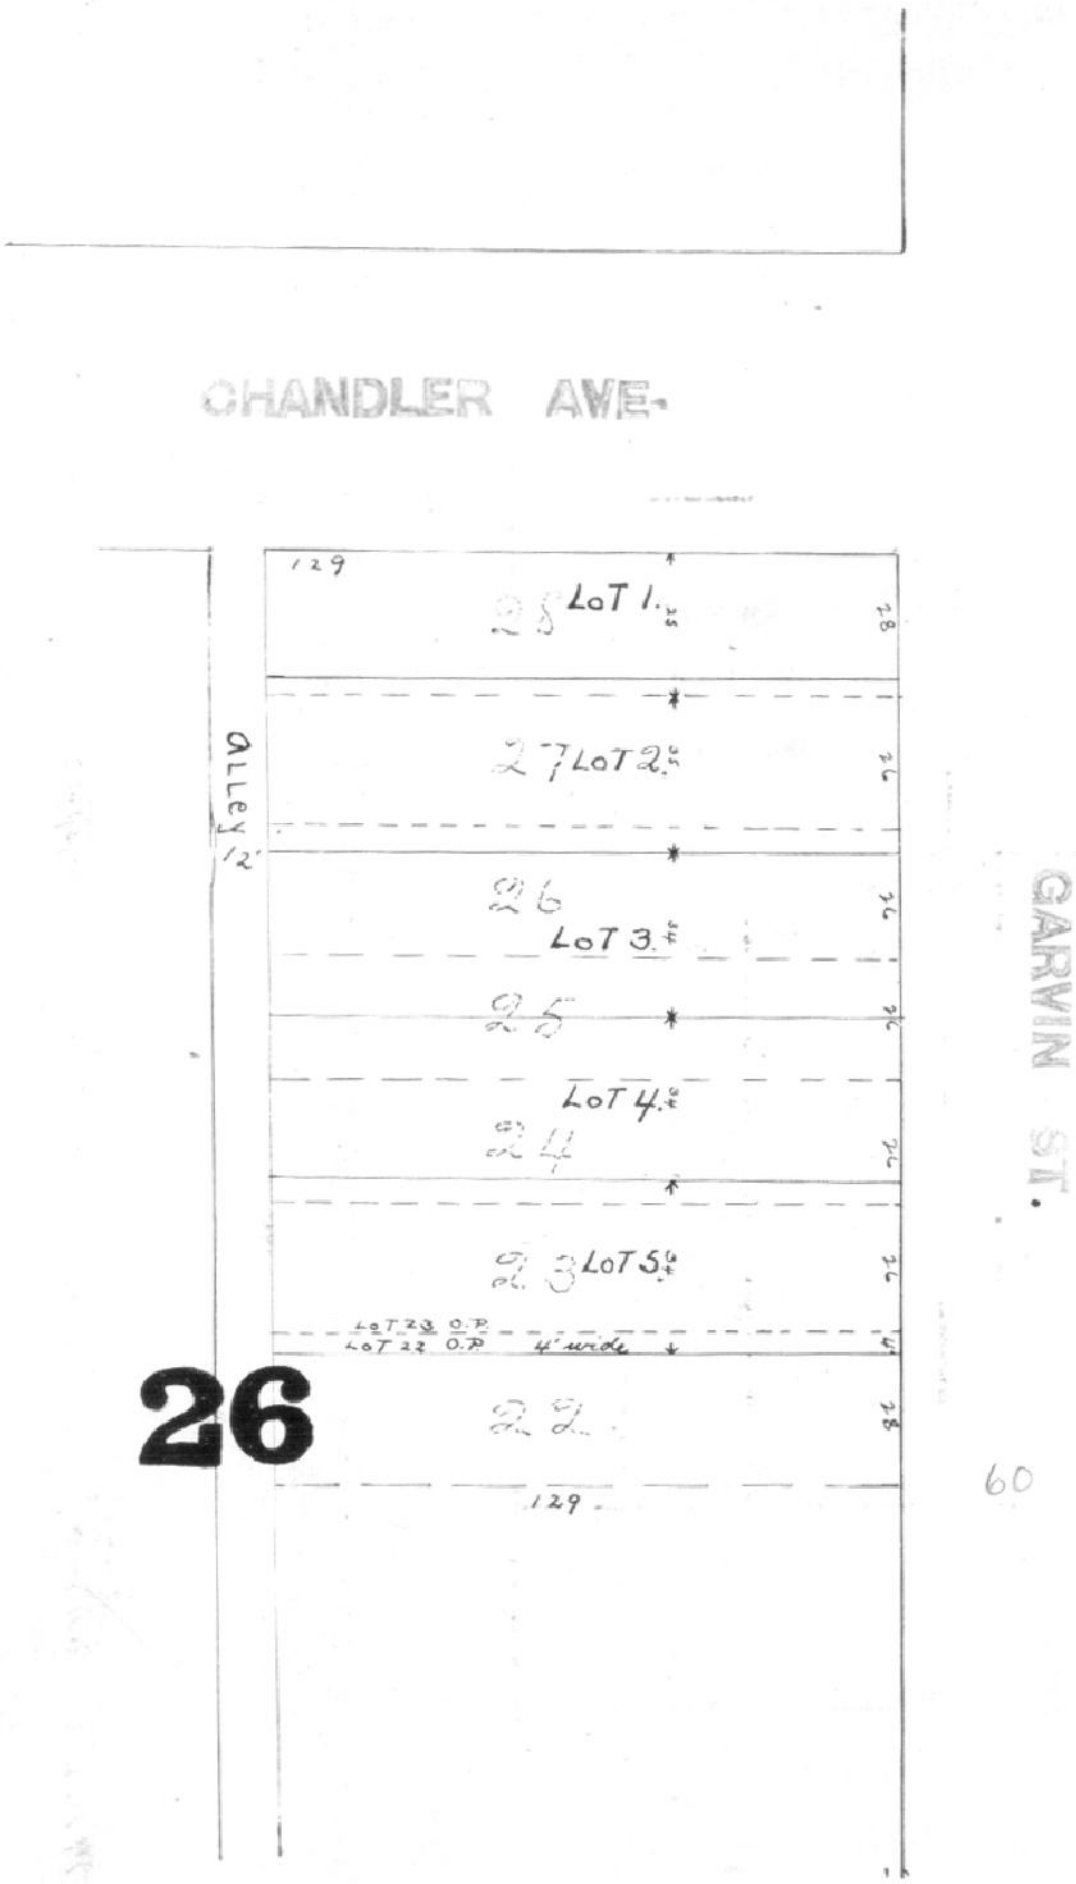

State of Indiana, Vanderburgh County SS:
Personally appeared before me, a notary public in and for said county and state Lizzie M. Roeser owner of lots 28,27,26, 25,24, 23 and the north 4 feet of lot 22 block 26 Southern Enl., and acknowledged the execution of the within plat.

Lizzie M. Roeser.

Witness my hand and notarial seal this 23 day of December 1905 My commissionexpires April 26, 1909

W.Ed. Clarke,

Notary Public.

Approved.

Board of Public Works

Dec. 23, 1905.

Evansville----Ind.

C.S. Woods

John Albecker,

Chris Wunderlich.

Recorded----Feb. 7th---1906

Theo. Kevekordes
R. & C.