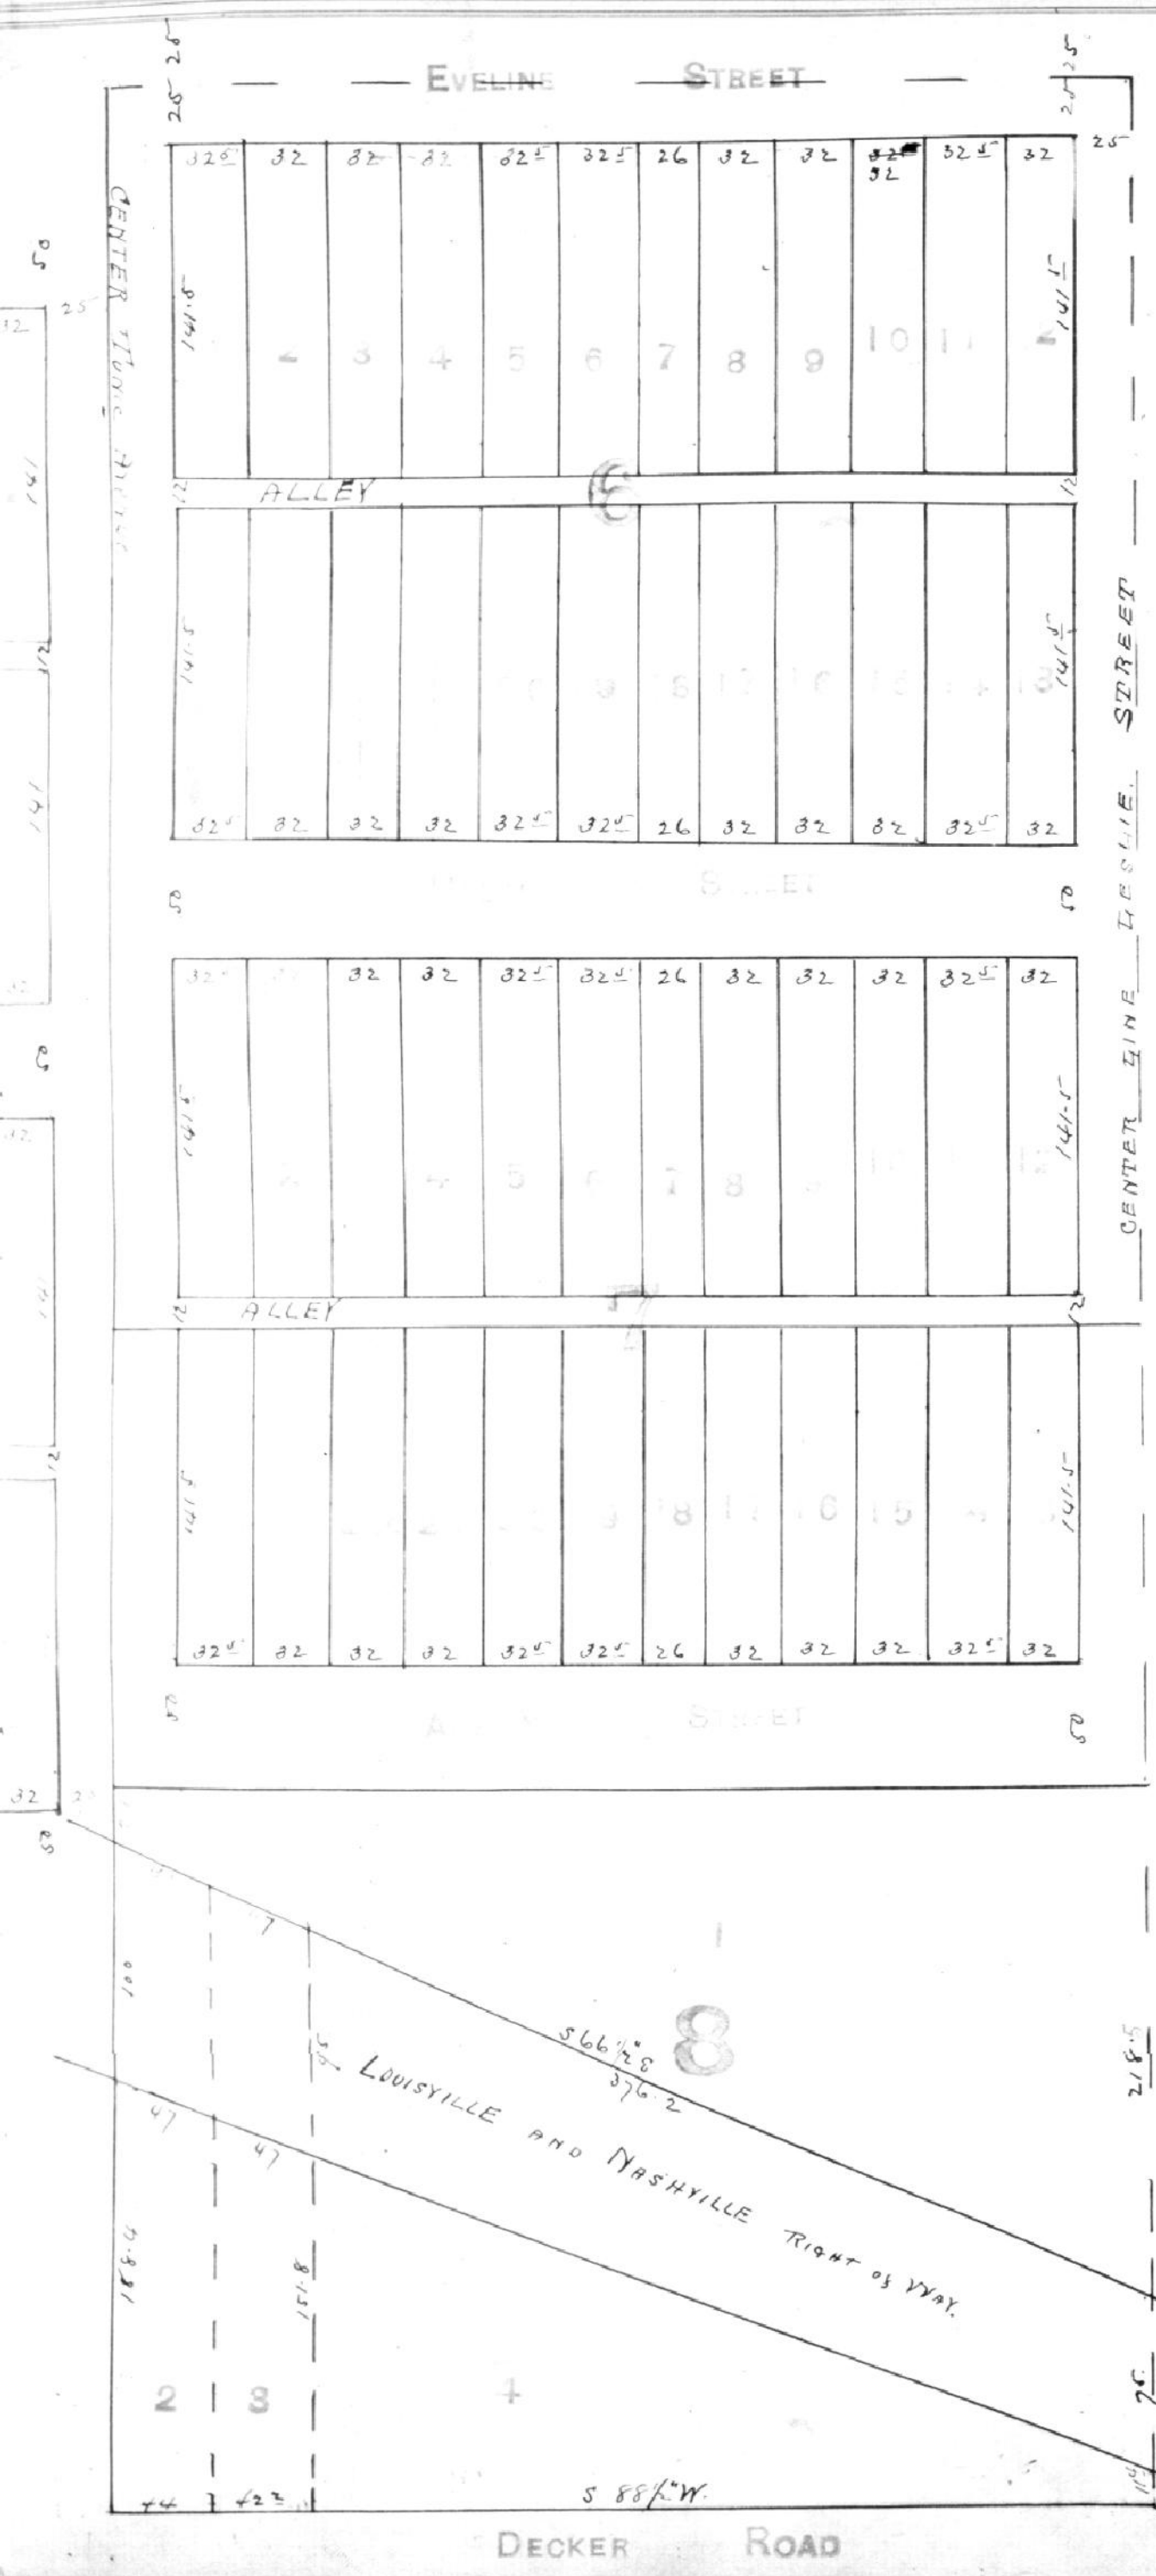


Park Side. Begley's Subdivision

of Lot #6 of Ingles Sub of the N.W.1/4

Sect. 26 T.6. S.R.11 W.

VaNderburgh County Indiana.

Scale 1 inch-- 60 feet.

Drafted By E.W.Temme C.E.

Evansville Ind., April 1906

State of Indiana, Vanderburgh County SS:

Before me a notary public in and for said County and state personally appeared Baxter W. Begley and for Helen King and Mrs Mary I. Welborn and James Y. Welborn as guardian of Cora A. Begley proprietors thereof and acknowledged the execution of this plat.

Baxter W. Begley
Helen F. King A.
James Y. Welborn for Cora Begley
Mary I. Welborn.

Witness my hand and notarial seal this July 31, 1906 My commission expires April 10, 1910.

Carrie W. Storton,

Notary Public.

Recorded----July 31----1906