Schreeder Place. Named in honor of Col. Chas. C. Schreeder of Evansville, Ind.

as laid out by the Highland Company on that part of the east half of the southeast quarter of section 28 township 6 south range 10 west described and bounded as follows,to-wit: Commencing at a point on the north line of said quarter section at a point 530 feet west of the northeast corner thereof and extending thence west 530nfeet thence south 1645 75/100 feet thence east 520 80/100 feet thence north 1644 75/100 feet to the place of beginning.
State of Indiana Vanderburgh County SS: Oct 11-1906
Before me a notary public in and for said county and state persnnally appeared the Highland Company by its president Frederick J. Scholz and acknowledged the execution of this plat as proprietors thereof.

The Highland Company by Frederick J. Scholz, President.

Witness my hand and notarial seal this Nov 14, 1906 My commission expires April 10. 1910
Carrie M. Storton, Notary Public.

Recorded -- Nov. 14-06 Rec. Record 286

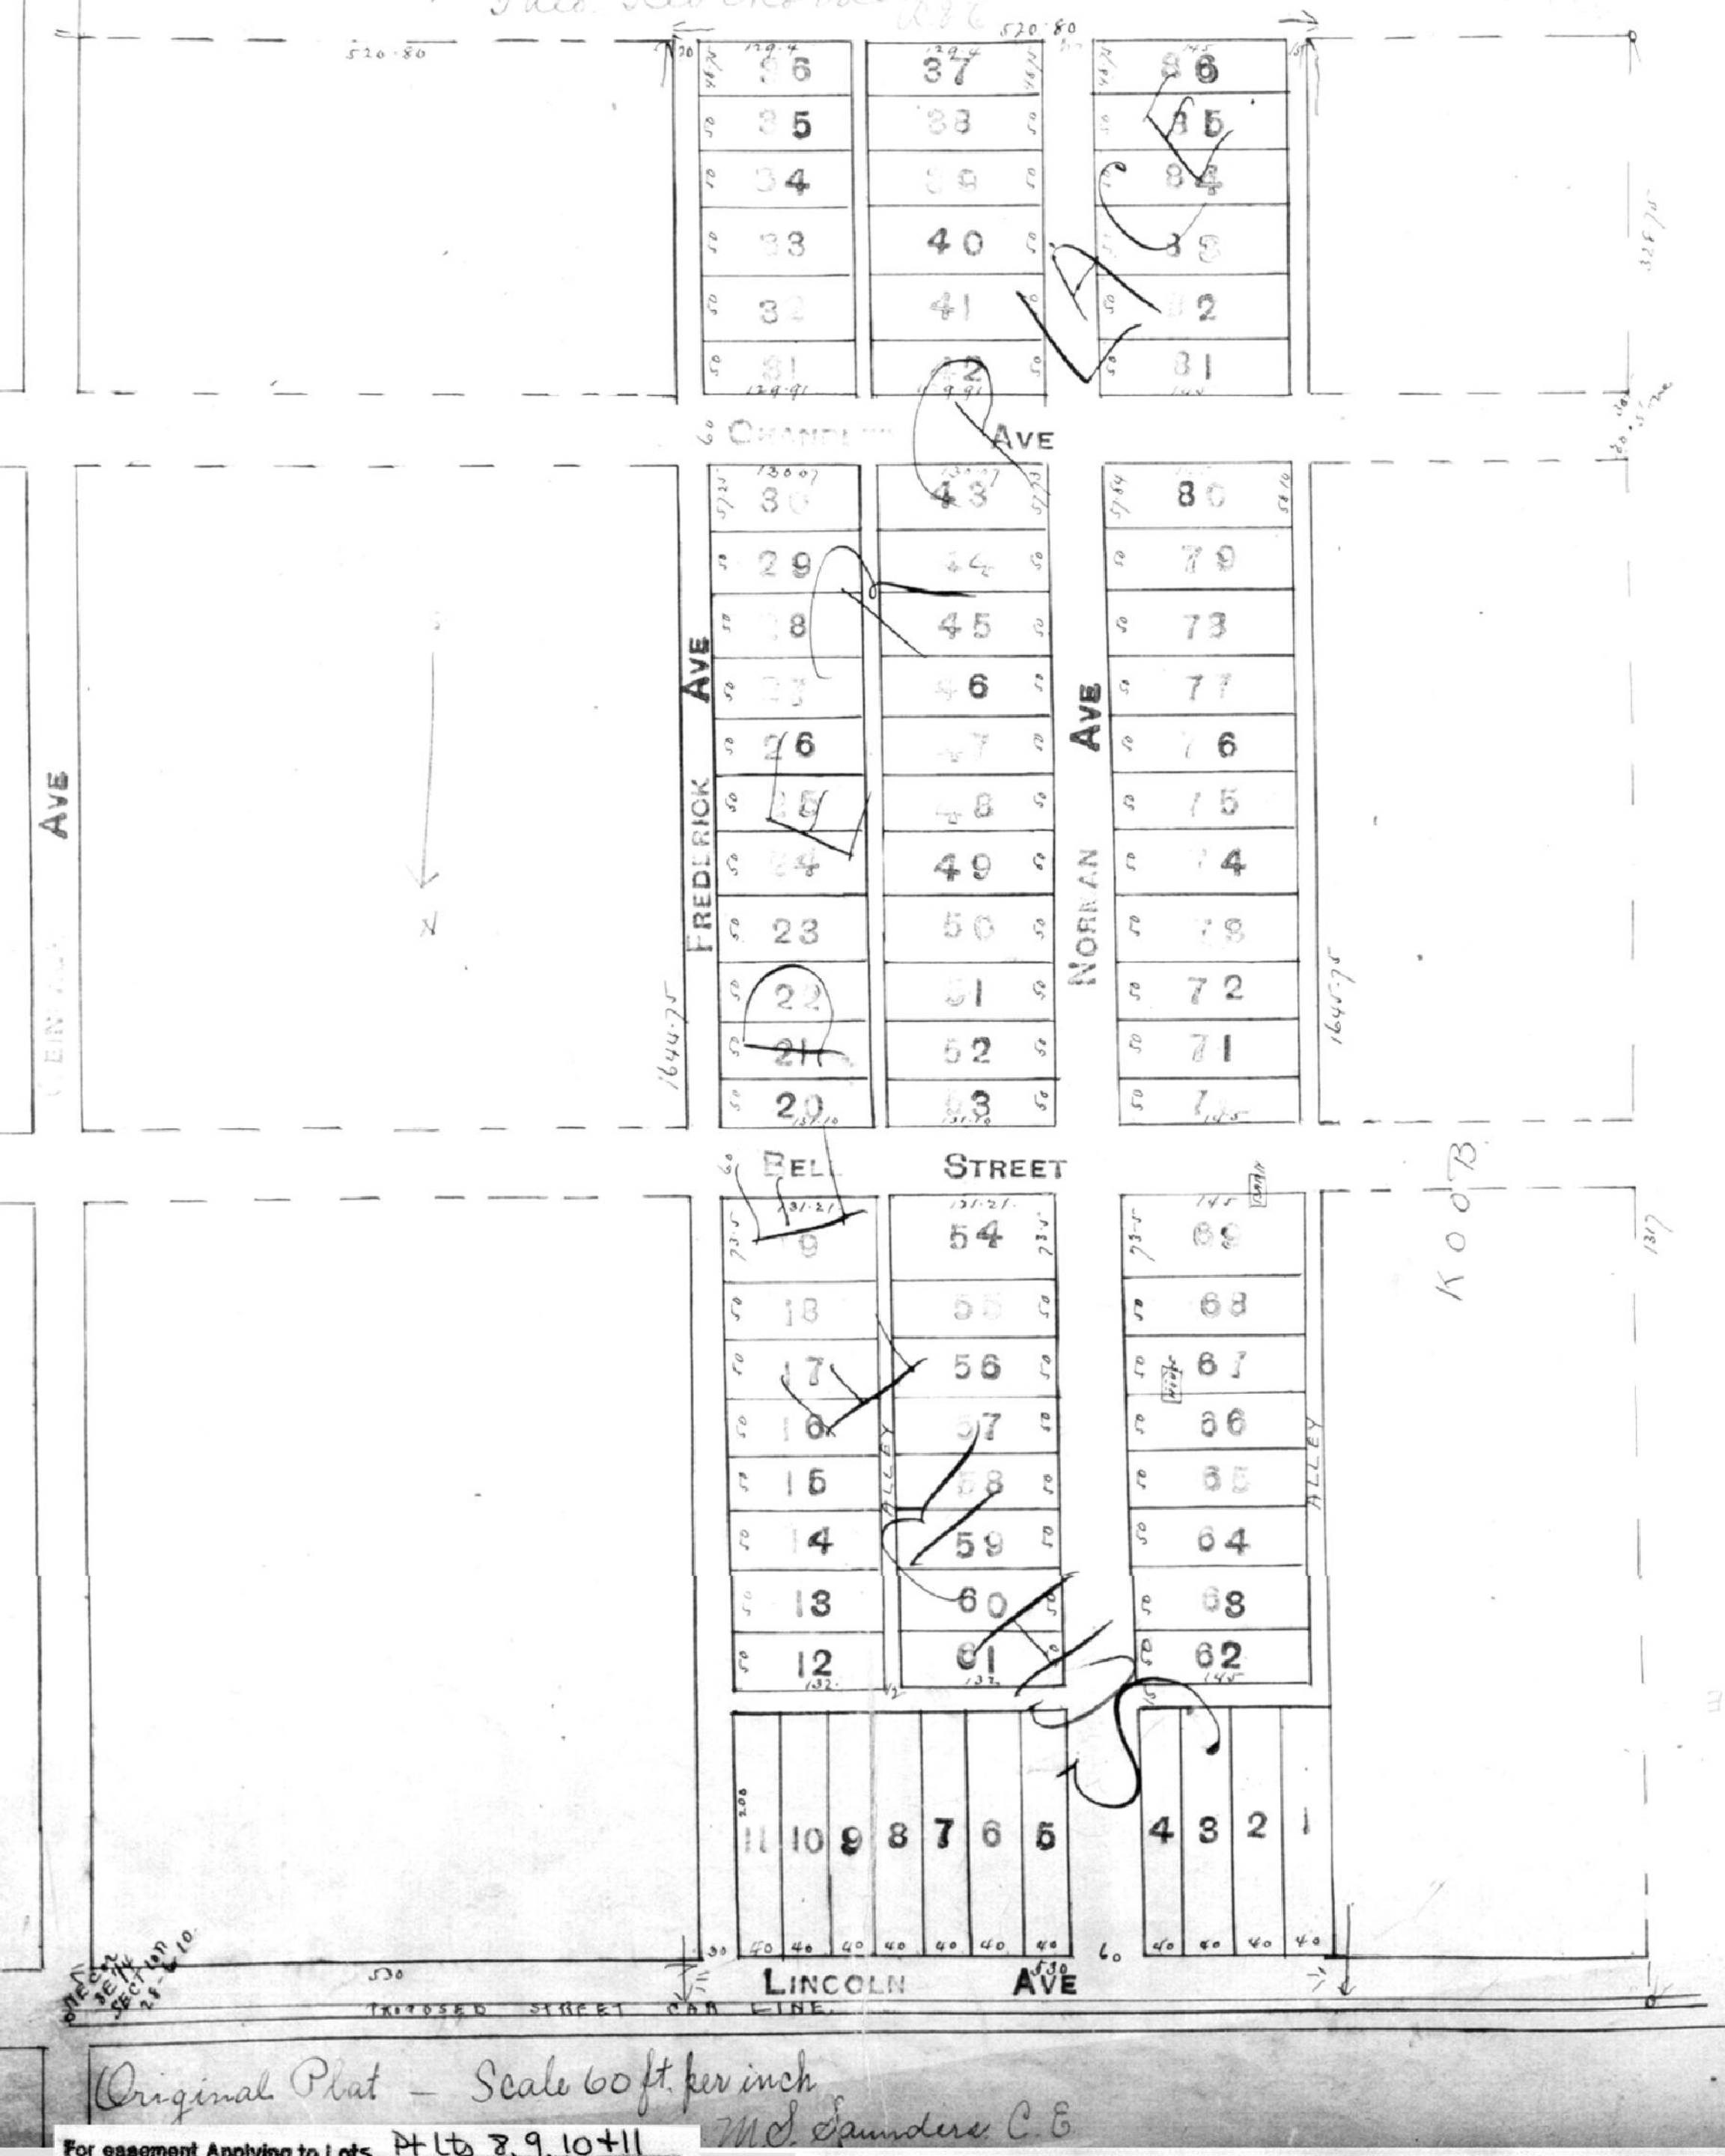

Original Plat — Scale 60 ft. per inch
M.S. Saunders C.E.

For easement Applying to Lots Pt Lts 8, 9, 10 + 11
See Deed Drawer 9 card 6
Also pt of vacated alley