# DUNKERSON PLACE

Plat of Dunkerson Place laid out on the west part of lots 27 and 28 Maxwell's subdivision of the south half of section No. 17 township 6 south range 10 west known as the Maxwell tract. All streets and alleys are dedicated to the use of the public. Dimensions of lots and widths of streets and alleys are as shown on plat below

Andrew C. Richardt

Charl Weber

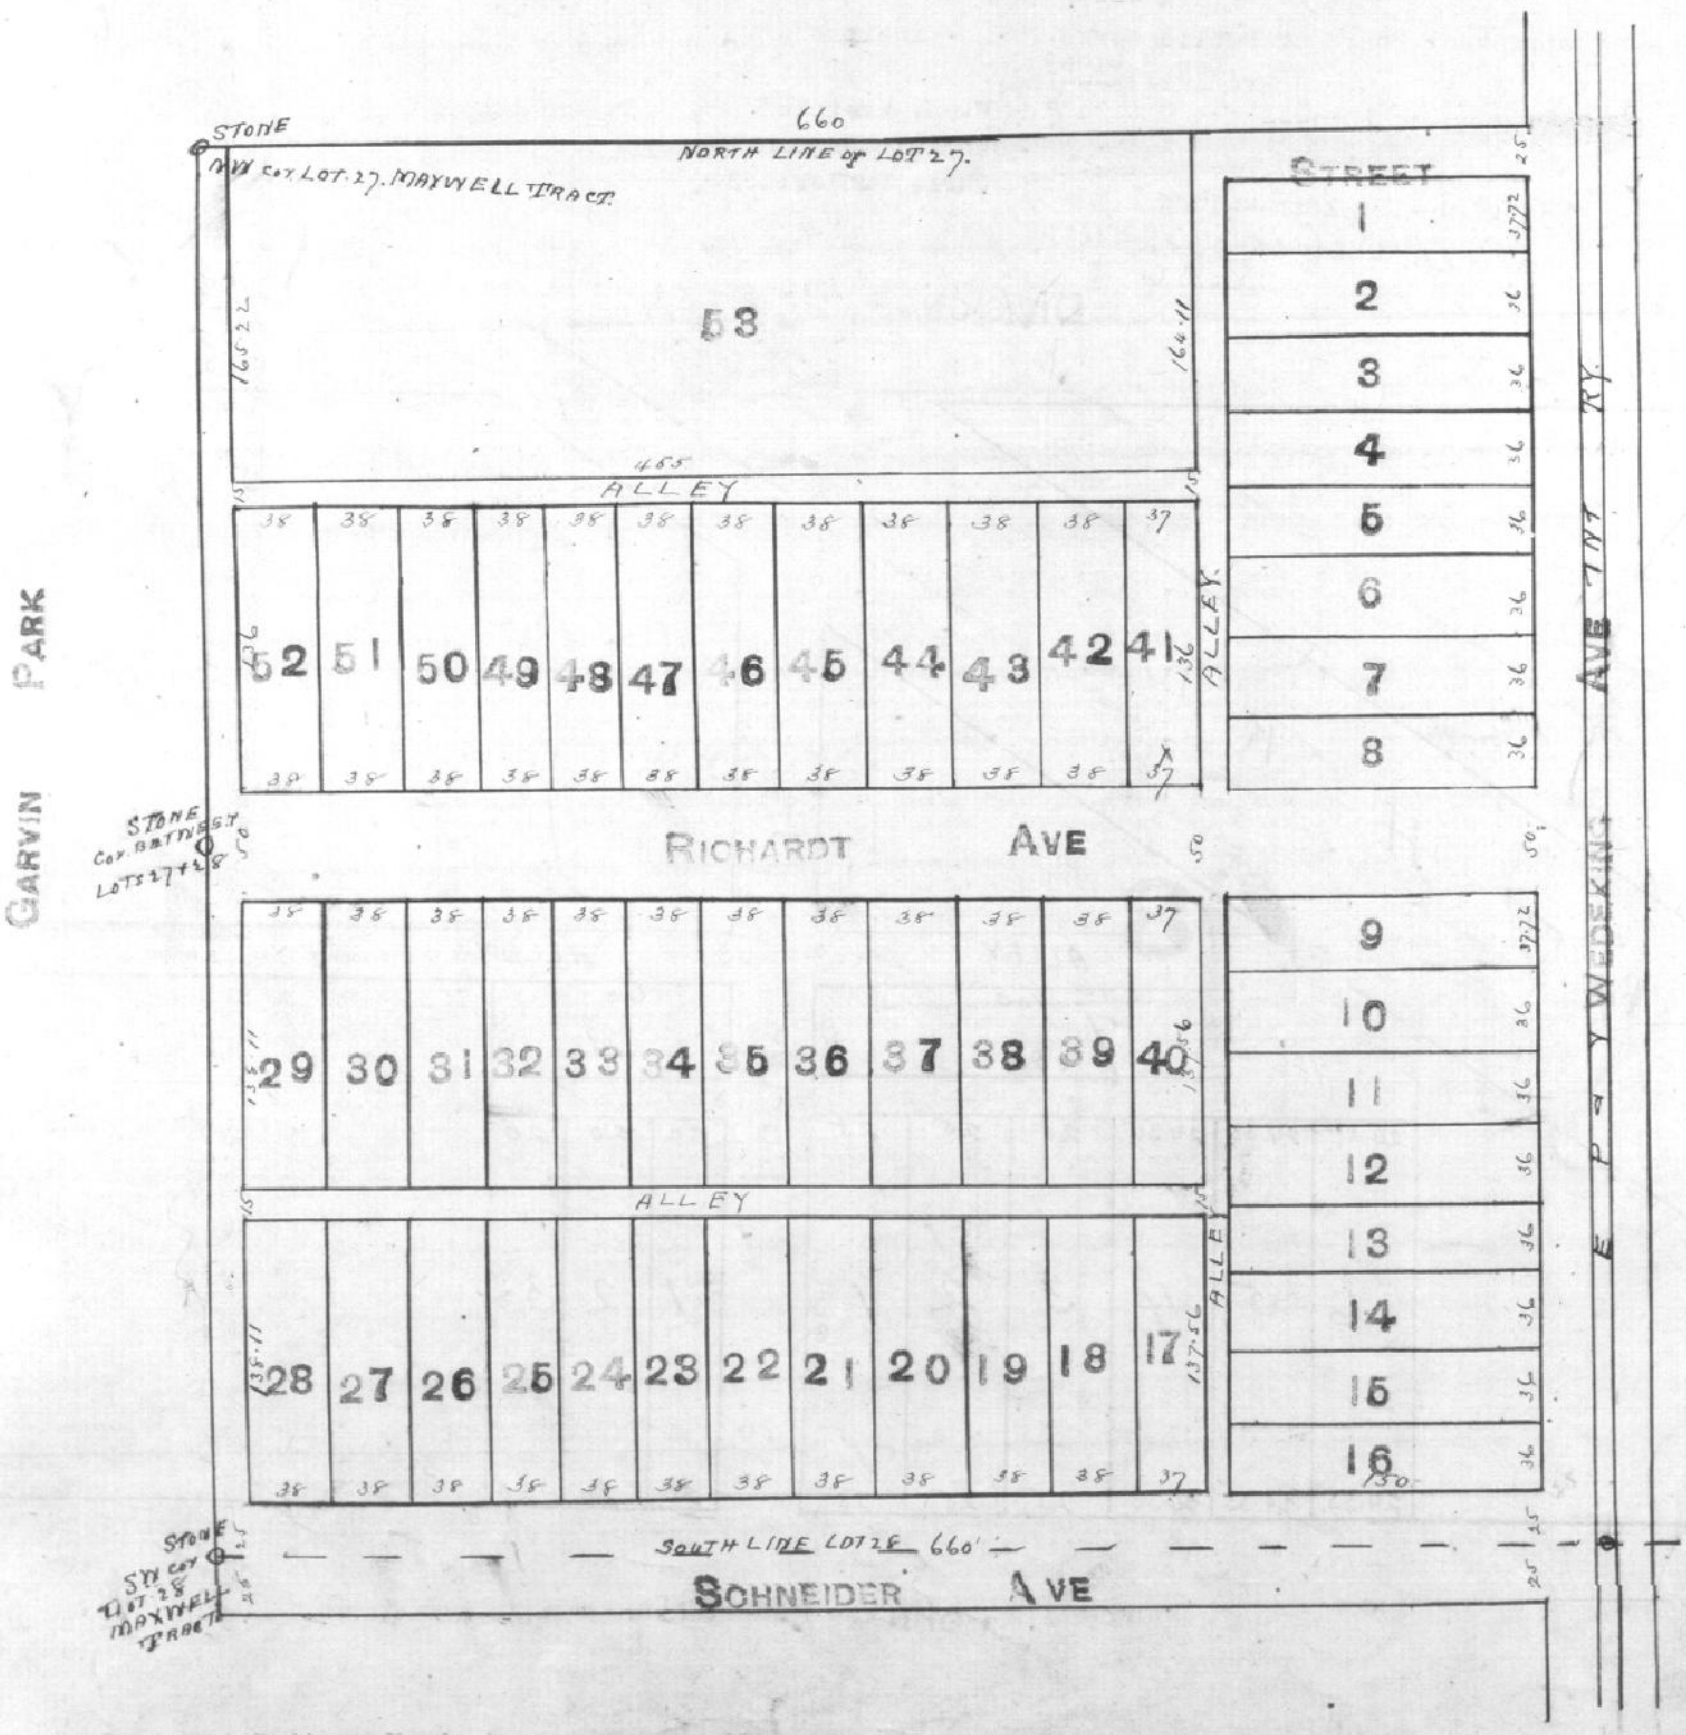


State of Indiana Vanderburgh County SS:

Before me a notary public in and for said county personally appeared Andrew C-Richardt and acknowledged the execution of the above plat- and as Charl Weber owner of n lot 29 Maxwell tract who acknowledged the opening of Schneider Avenue as shown on the plat . Witness my hand and notarial seal this 17th day of November 1906 My commission e pires 28,1909

W. F. Wunderlich,
Notary Public

Approved- Board of Public Works
Nov. 17. 1906
Evansville---Ind.
W. H. Kreipke
Benjamin Newman, Sr.
Chris Wunderlich

(Original)
Scale 40' per inch
J. D. & W. S. Saunders, C.E.
Evansville Ind., 1906.

Recorded----Nov23rd---1906

Theo. Kevekorder

For easement Applying to Lot Pt 53
See Deed Drawer 5 card 4417

For easement Applying to Lot 1,2,3+4, Pt 53
See Deed Drawer 5 card 4425