PLAT OF

VICKERY'S SUBDIVISION of lots 10- 11- 12- 13- and the east 28 feet of 14 block 3 and lots 17 and 18 block 4 of the north eastern Enlargement of the city of Evansville as subdivided by Samuel Vickery proprietor thereof-

State of Indiana Vanderburgh County SS:

Before me a notary public in and for said county and state personally appeared Samuel Vickery and acknowledged the execution of this plat.

Samuel Vickery

Witness my hand and notarial seal this 10th day of December 1906

W. F. Wunderlich,
Notary Public

Commission expires Dec 28th, 1909

Approved: Board of Public Works
Dec 8, 1906
Evansville---Ind.

W. H. Kreipke
Benjamin Newman, Sr.
Chris. Wunderlich.

Recorded--Dec 10th---1906
Theo. Kevekordes
Pub. V. C.

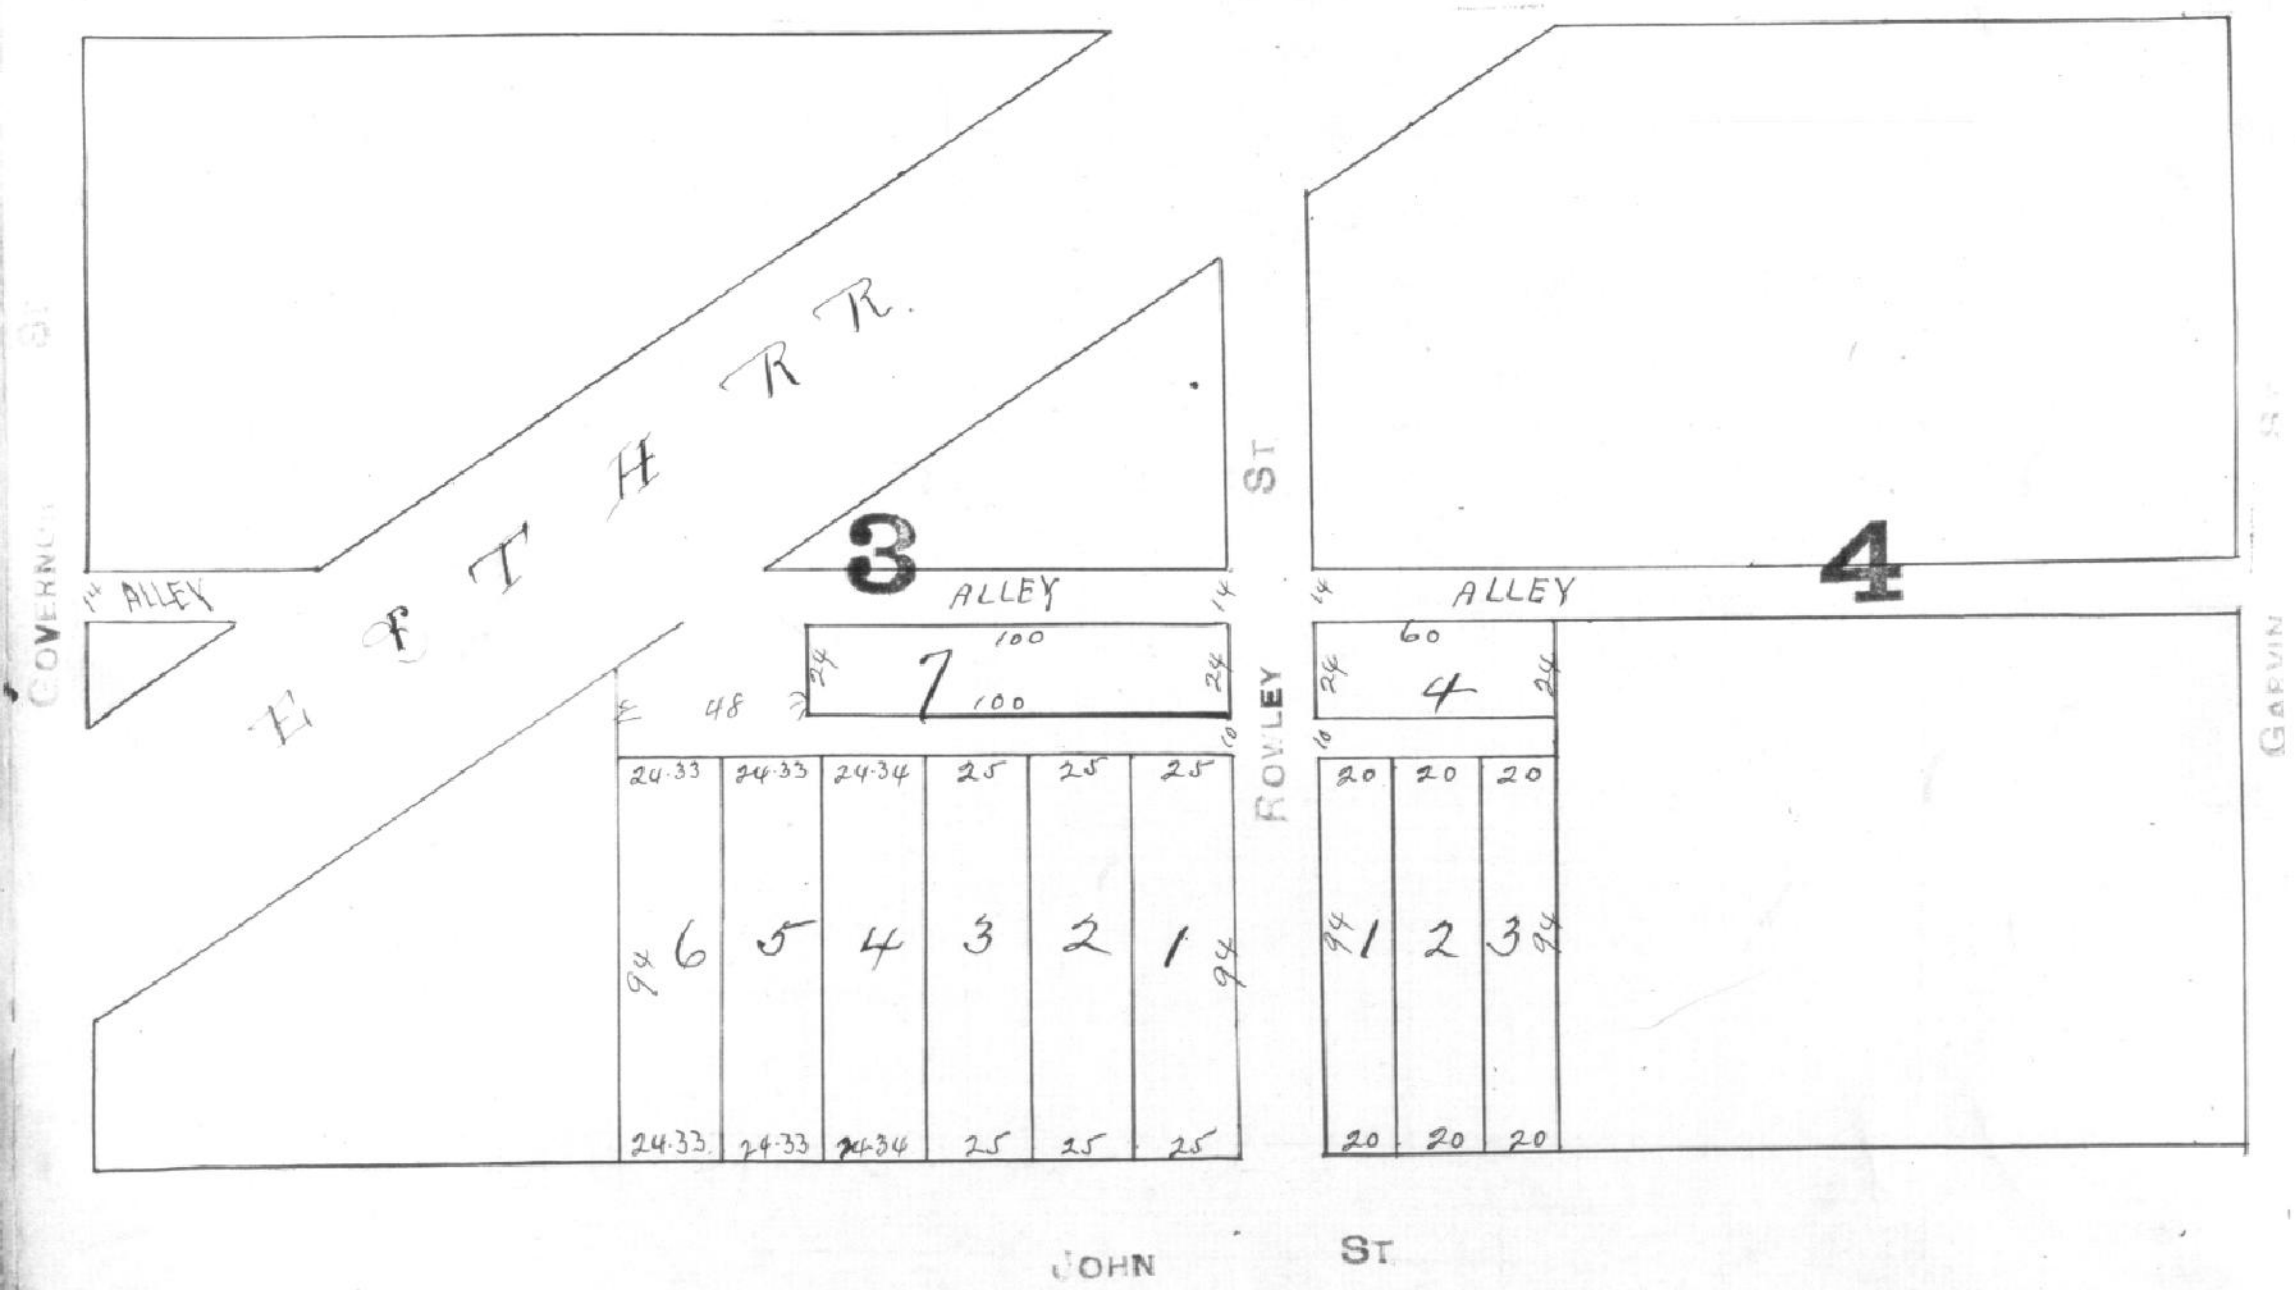

Scale 40' per inch

Mack Saunders,
Civil Engineer.