PLAT OF

FULTON PLACE as laid out by the proprietor thereof on lots 4,3,and the south half of lot 2 Walker's Add. as laid out on the east half of section 18, 6, 10. Sizes of lots and widths of streets and alleys as shown on plan.

State of Indiana Vanderburgh County SS:

Before me a notary public in and for said county and state personally appeared Samuel Vickery and acknowledged the execution of this plat

Samuel Vickery

Witness my hand and notarial seal this 10th day of December 1906 My commission expires December 28, 1909

W. F. Wunderlich,
Notary Public

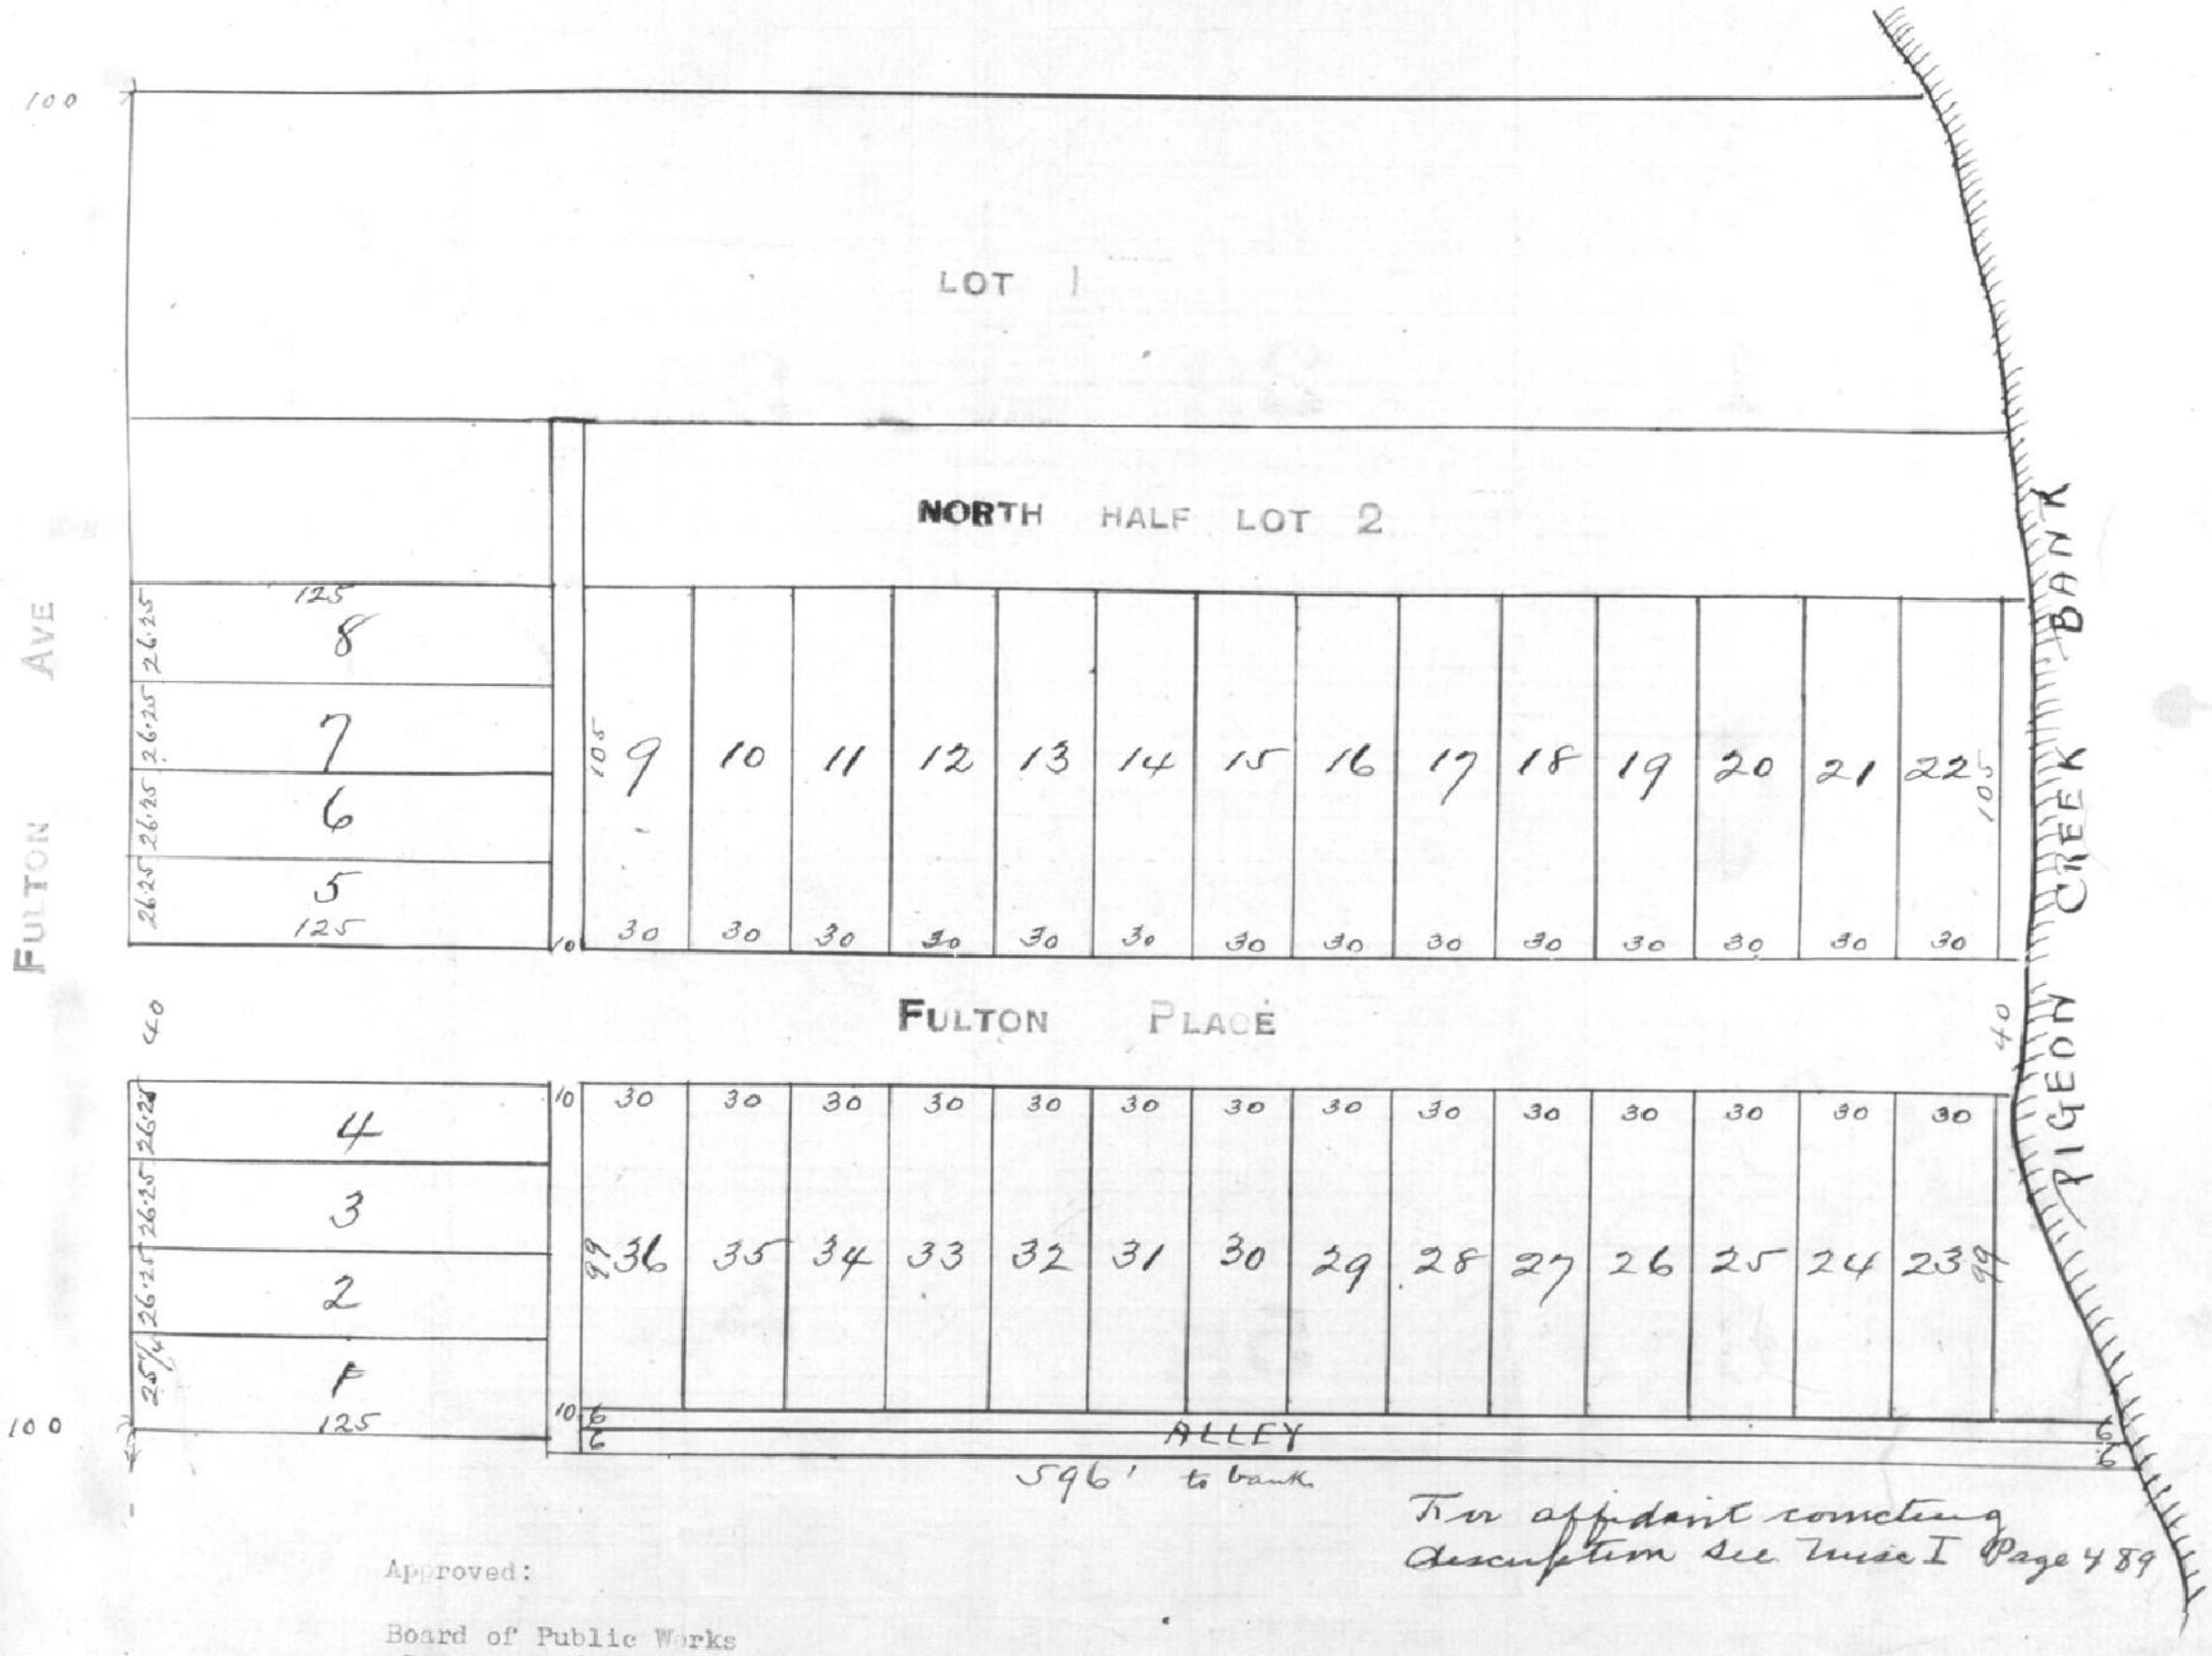

For affidavit correcting description see Misc I Page 489

Approved:

Board of Public Works
Dec 8, 1906
Evansville--Ind.

W. H. Kreipke
Benjamin Newman
Chris Wunderlich

Scale 50' per inch
Jas. D. & M. S. Saunders,
Civil Engineers and surveyors.
Nov. 1906

recorded----Dec 10th---1906

Theo. Kerekorder.
R. & C.