Plat of Stewart's subdivision of lots 4,5,6 block 7 Ballard's Addition to the city of Evansville. Scale 20 feet to one inch.

Being lots 4,5 and 6 and the south half of the alley in the rear of said lots all in block 7 Ballard's Addition to the city of Evansville Indiana.
The dimensions of the lots and alleys are marked in feet and decimals. The streets and alleys are dedicated to the use of the Public.

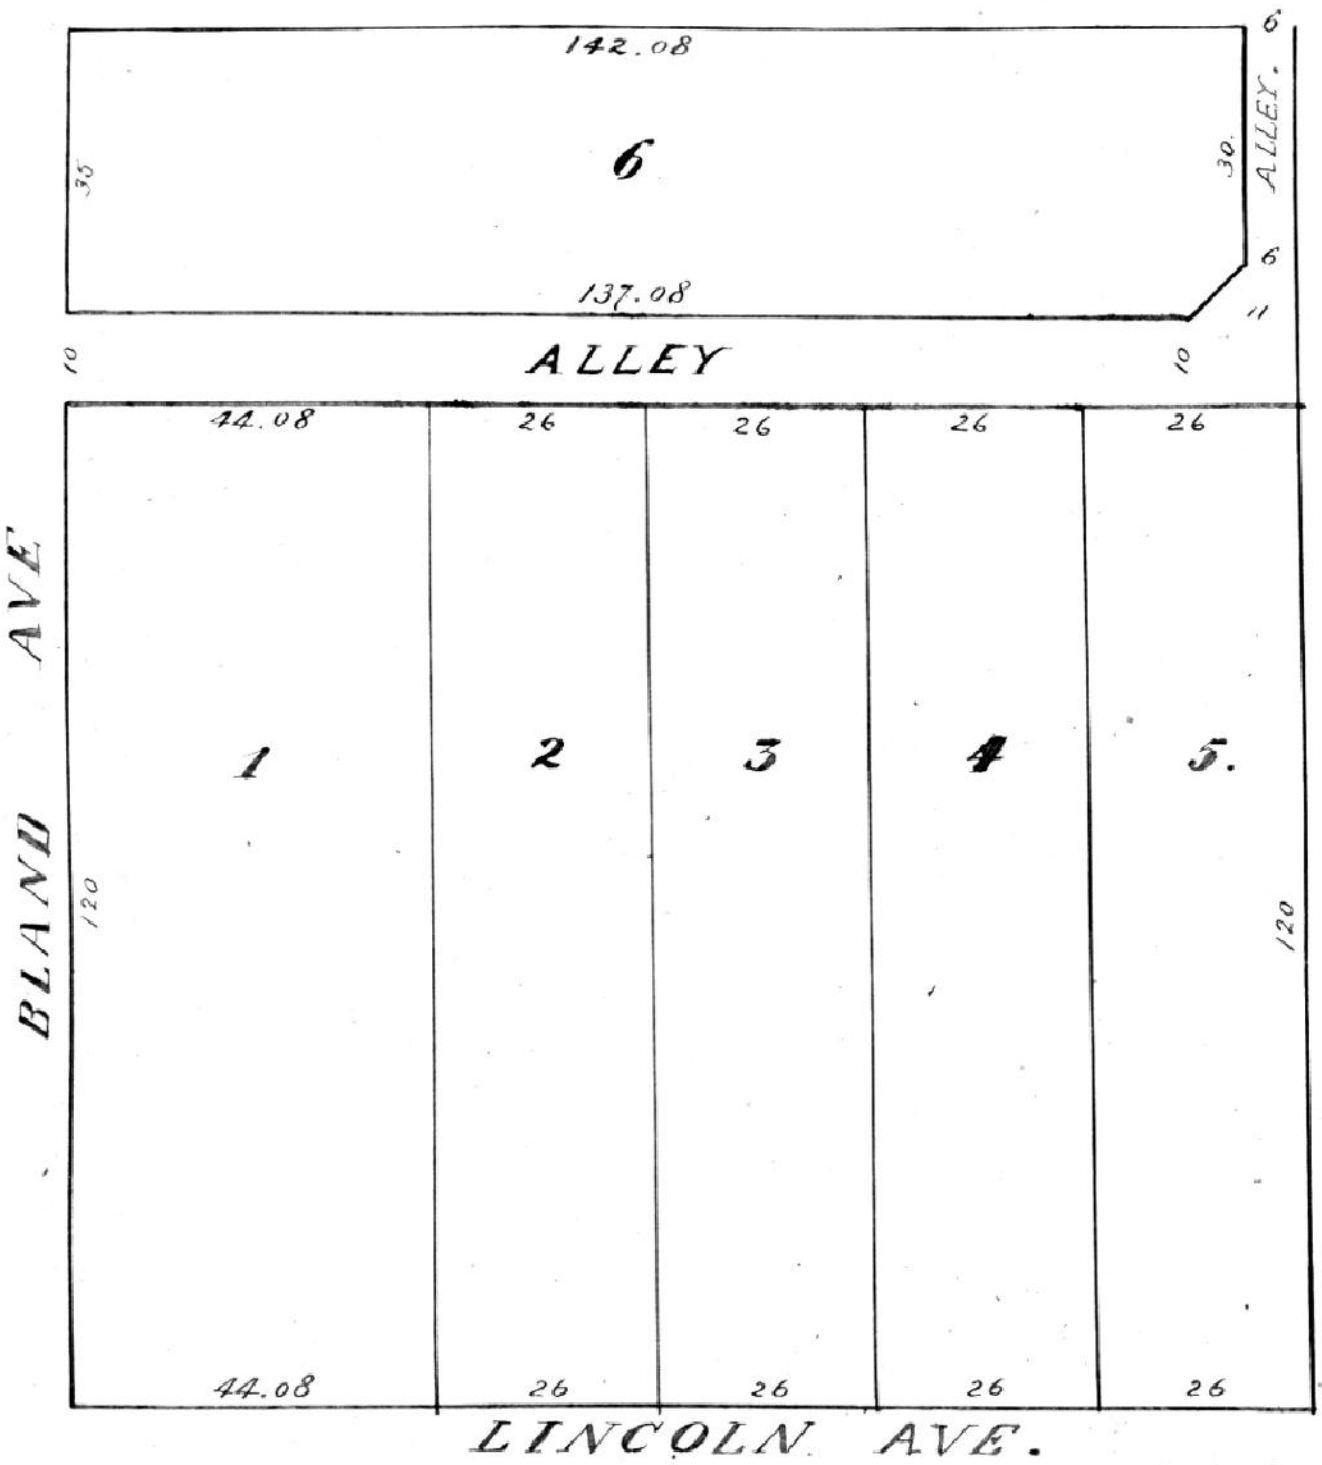

Approved.
Board of Public Works.
April 9-1904
Evansville Ind.

In Witness whereof the proprietors Logan H. Stewart and the state of Indiana by Harry Stinson, Auditor of Vanderburgh County have set their hands this 9th day of April 1904 at Evansville Indiana.

Logan H. Stewart.

Harry Stinson,
Auditor Vanderburgh Co.

State of Indiana Vanderburgh Co. SS:
Before me Fred J. Woerner, a notary public in and for said county on the 9th day of April personally came the said Logan H. Stewart and Harry Stinson, Auditor, and acknowledged the execution of the above mentioned plat to be their voluntary act and deed.
Witness my hand and notarial seal My commission expires Dec. 18, 1906
Fred J. Woerner
Notary Public

Recorded---Jan 23rd---1907

Fred L. Woelker
R. V. C.

33