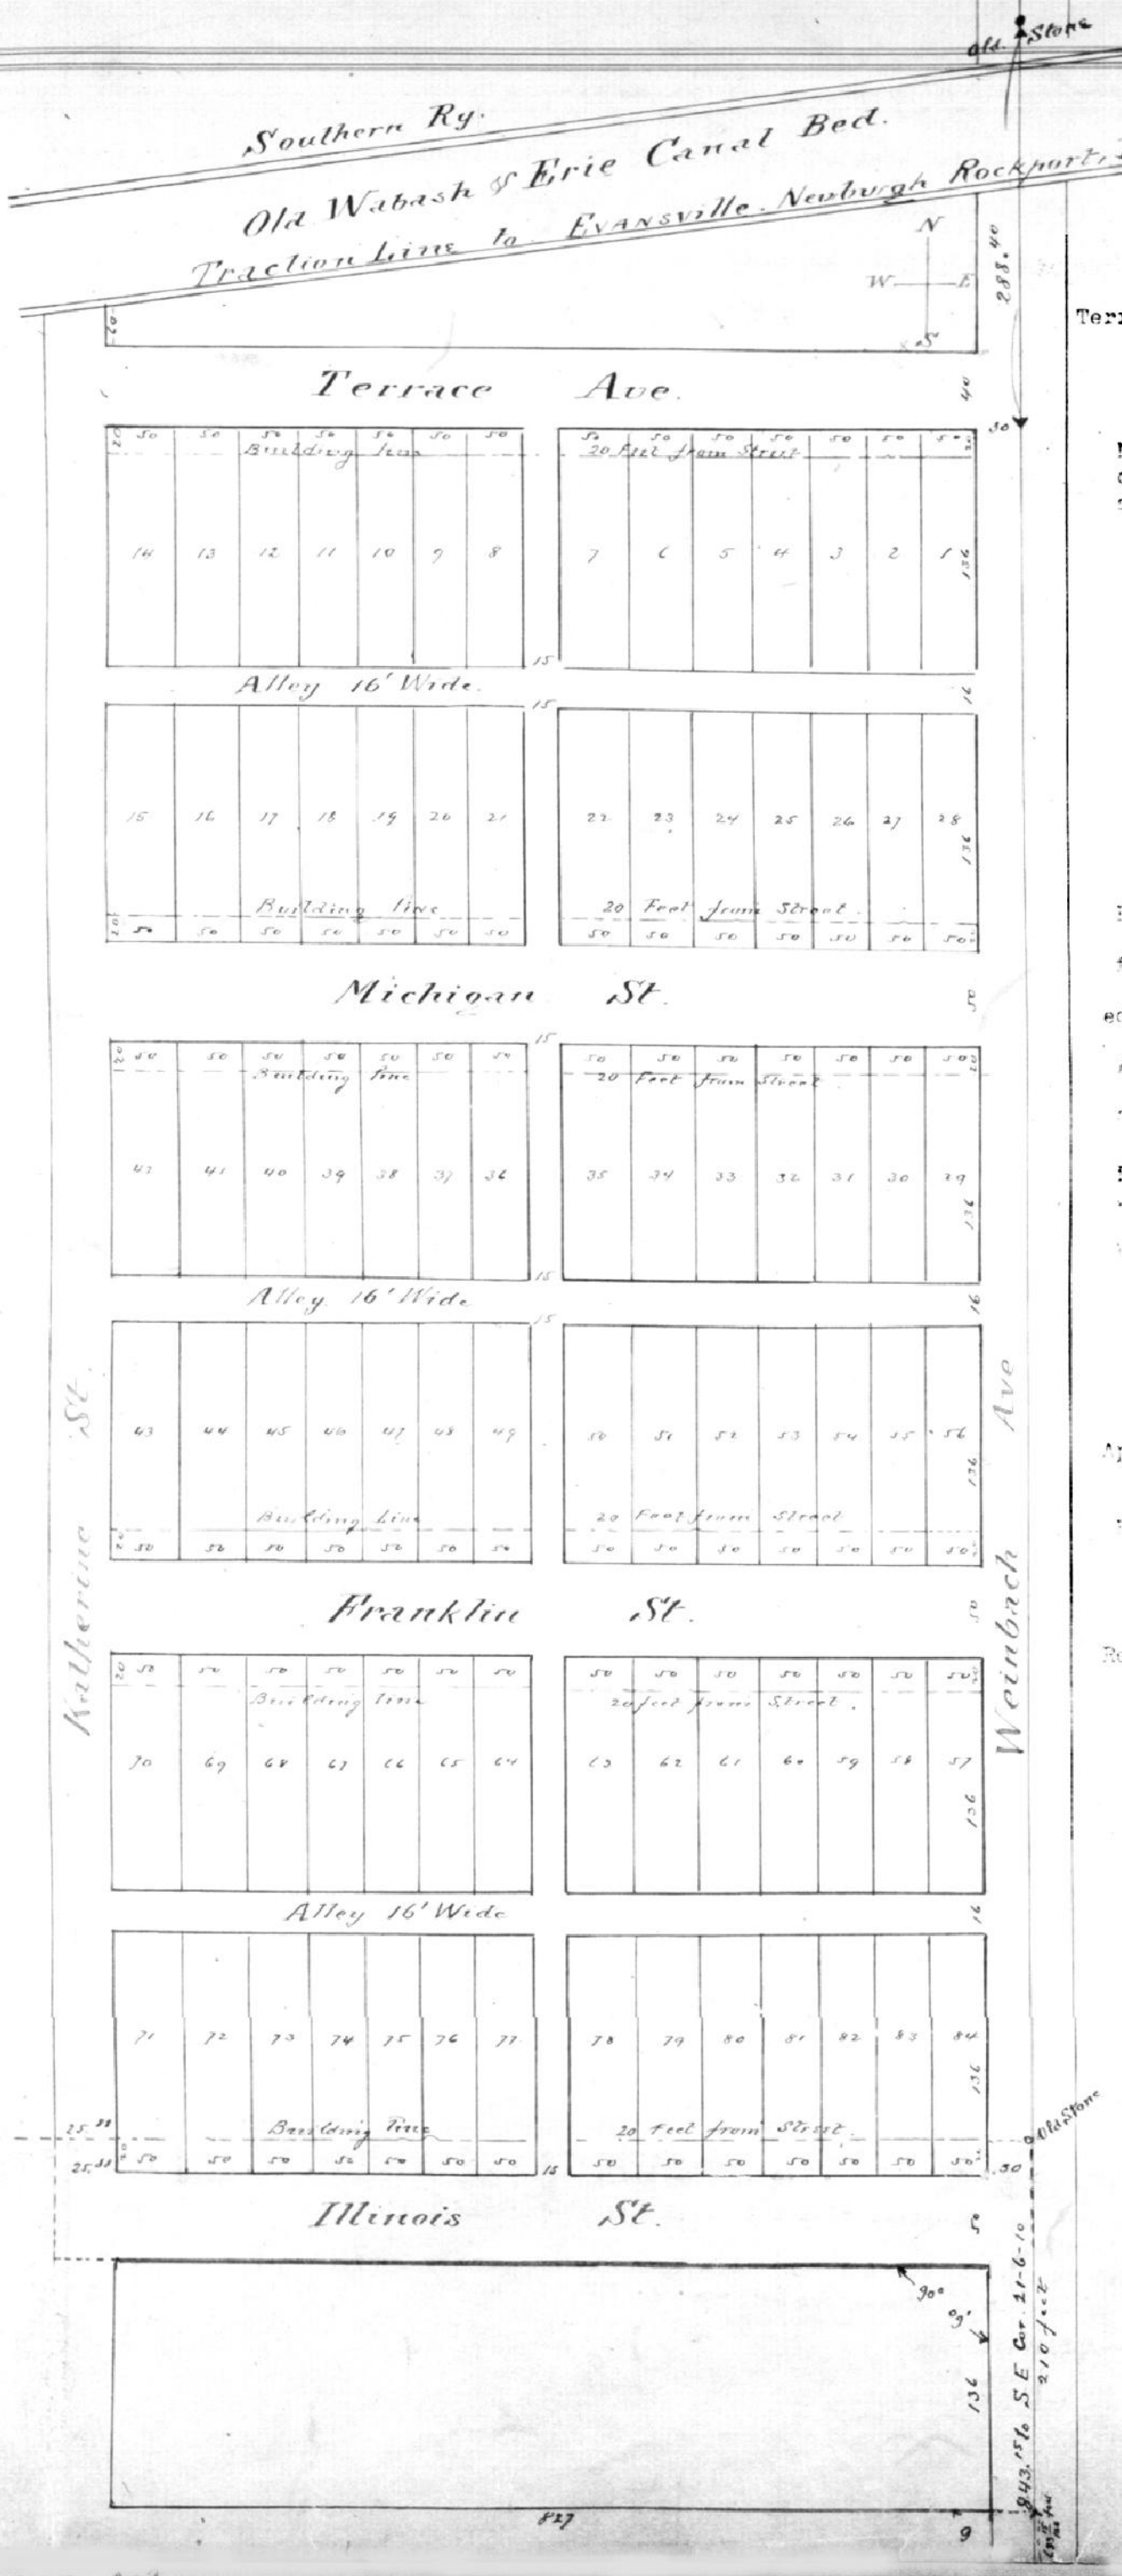

Terrace Park-- As laid out on part of the east half of the south east quarter of section 21 township 6 south south range 10 west

Names of streets and alleys, width of same and dimensions of lots and numbers of lots as shown on plat below.

Scale 50' per inch

M. S. Saunders
C.E. and surveyor
Evansville, Ind.

State of Indiana Vanderburgh Co. SS:
Before me, a notary public in and for said county personally appeared Marcus D. Cowan, President, American Trust and Savings Co and acknowledged the execution of this plat. this 27 day of March 1907.
My commission expires Nov 21, 1910
Witness my hand and notarial seal the day and date above written.

Walter F. Wunderlich
Notary Public

Approved
Board of public Works
March 27, 1907
Evansville, Ind.
W. H. Yeoly
Mark. Newman, Sr
Chris Turnpaugh
Board of Public Wks.

Recorded--March 27, 1907

Fred L. Foster
R.M.C.

For Waiver
See Misc Rec.
Book L
Page 357

Misc Rec.
K
481

For easement Applying to Lot A-6
See Deed Drawer 5 card 3466

~~For easement Applying to this deed see Deed Drawer 5 card 3466~~

For easement Applying to Lot
See Deed Drawer 5 card 5118