
Subdivision of the east 1/2 of block 3 Kazars Subdivision of part of the N. E. 1/4

Sec 19 township 6 south range 10 west.

Dimensions and numbers of lots and widths of streets and alleys are as shown on plat below.

Approved
Board of public Works
Jan. 12, 1907
Evansville---Ind.
W. H. Kreipke
Benjamin Newman, Sr.
Christ Wunderlich
B. Pub. Wks.

Geo L. Miller.

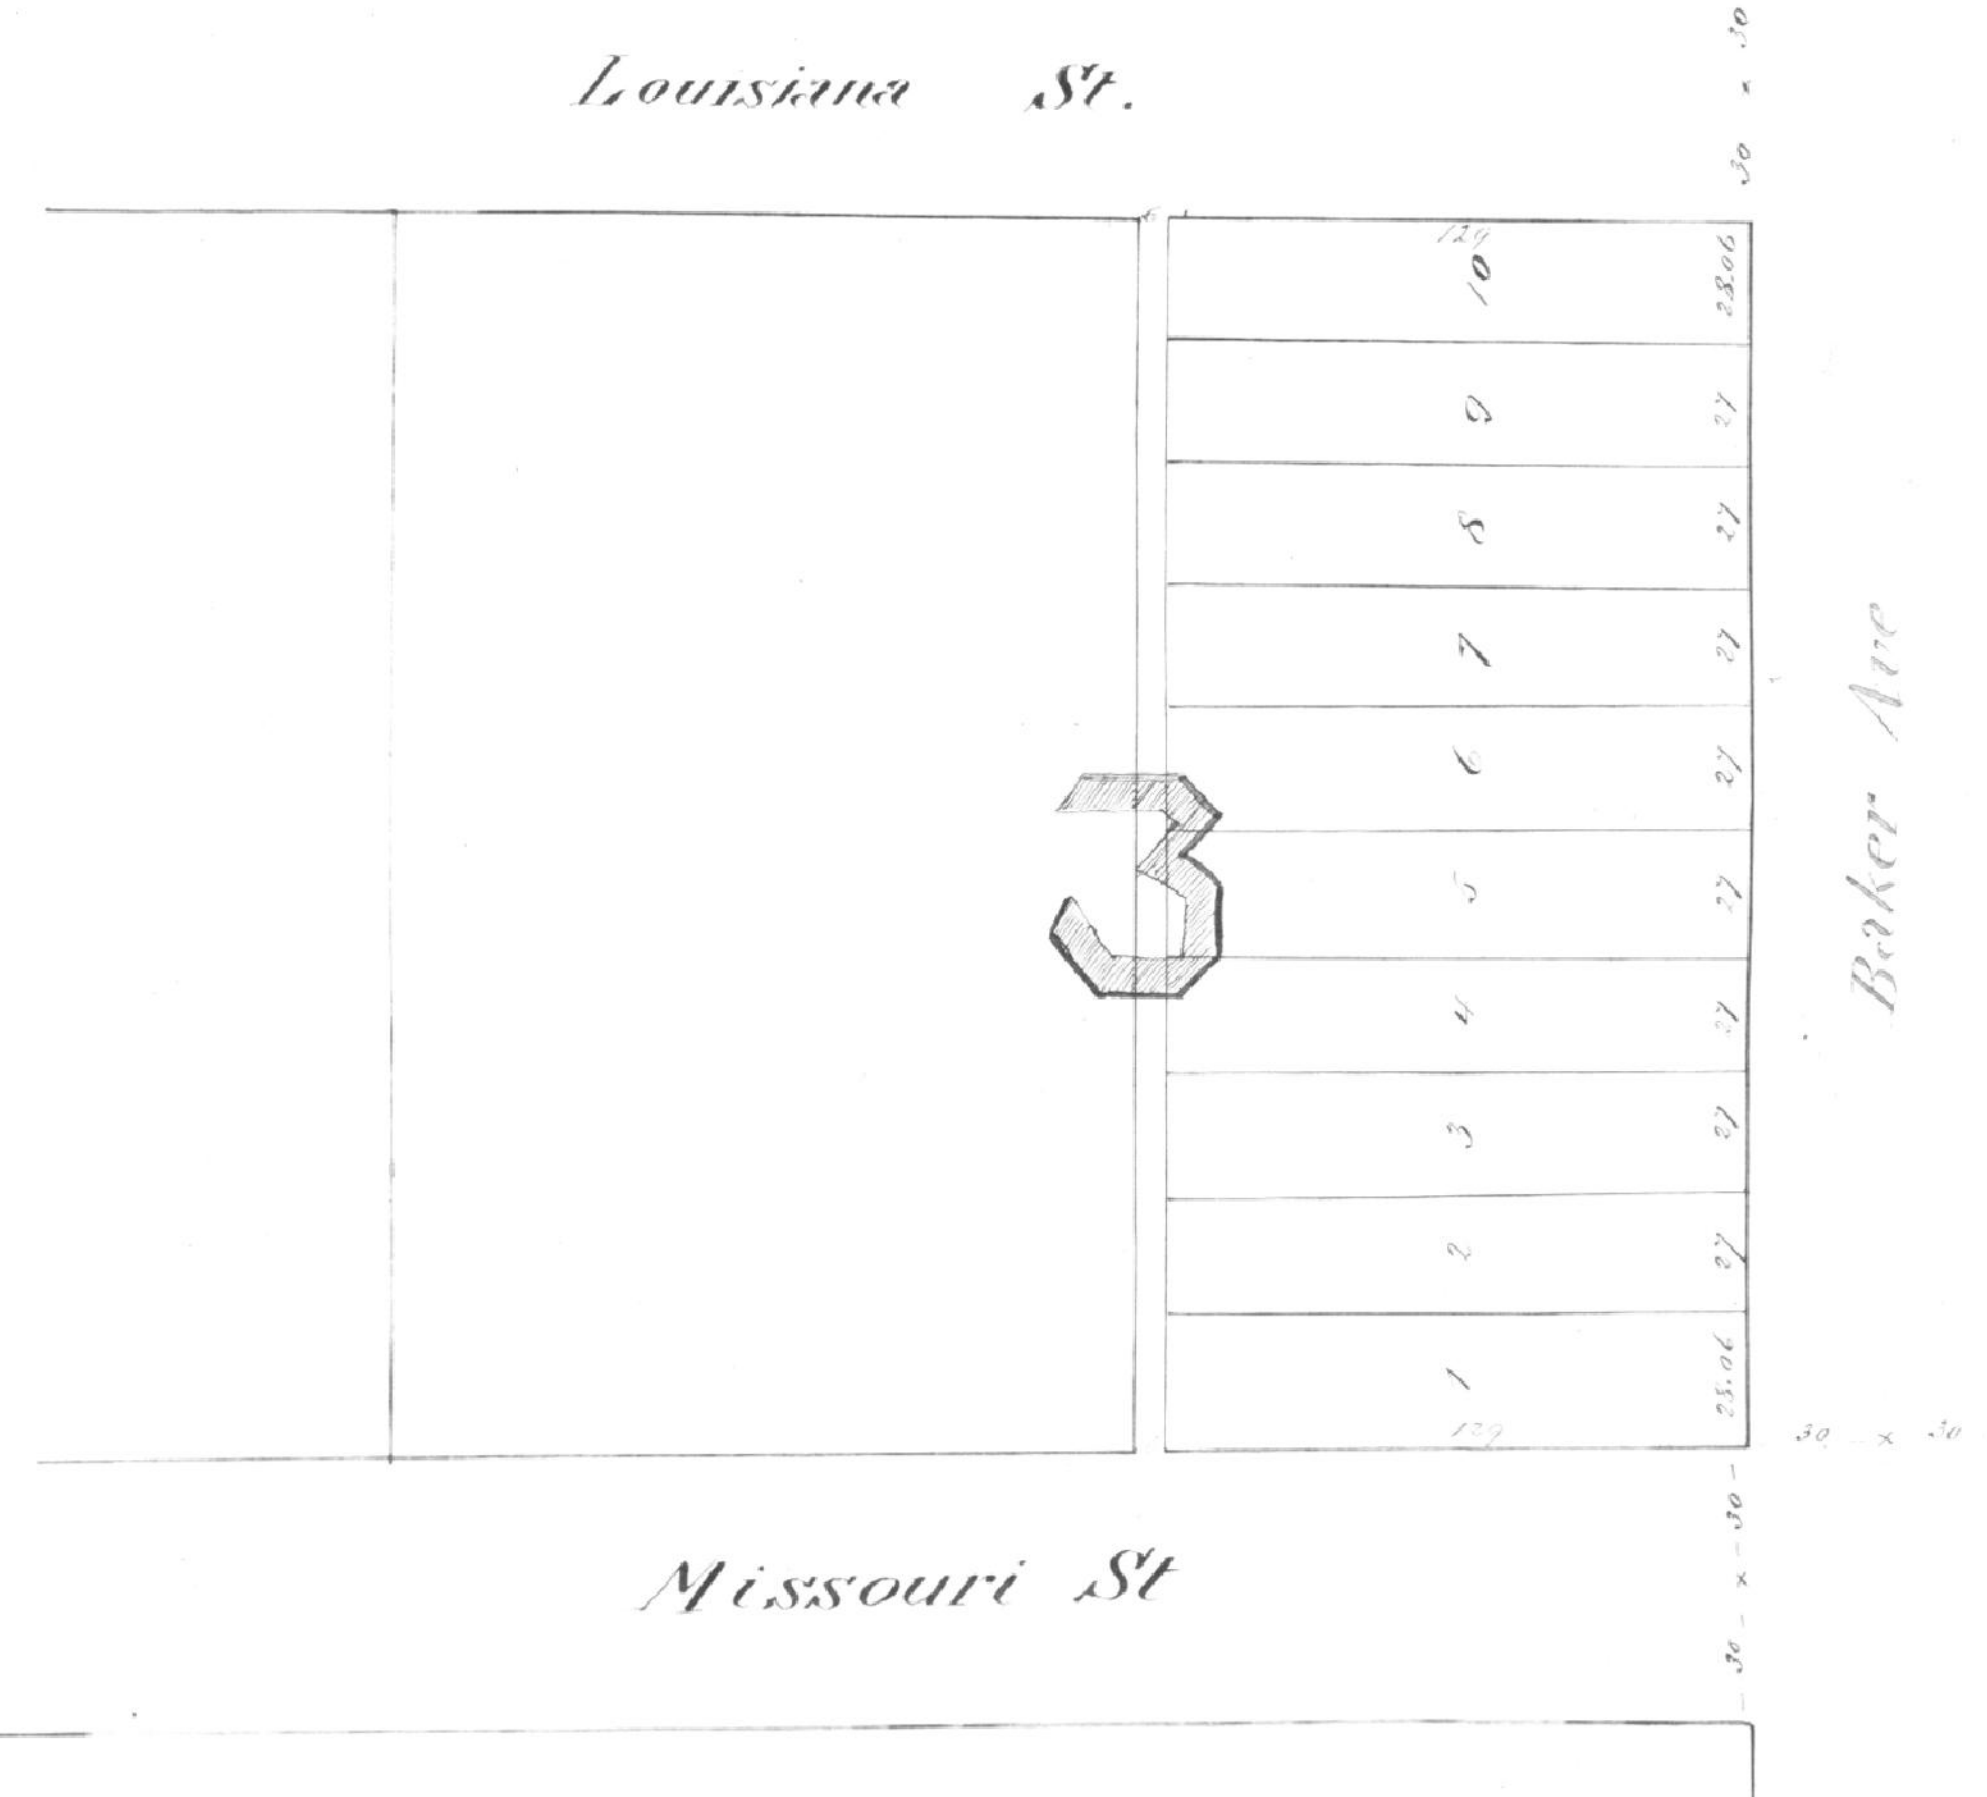

State Of indiana Vanderburgh County SS:

Before me a notary public in and for said county personally appeared the within named and acknowledged the execution of this plat.

Witness my hand and notarial seal this 12th day of January 1907.
My commission expires December 28, 1909

W. F. Wunderlich,

E L S

Recorded---April 9th--1907

Fred L. Worker
R. V. C.