Glenwood as laid out by the Proprietors thereof on lot No. 6 of the subdivision of part of the northwest quarter of section 26 town 6 south range 11 west. Sizes and numbers of lots , width and name of streets and width of alleys are as shown on plat below.

We hereby acknowledge the execution of the annexed plat, the lots, streets and alleys to be of the dimensions shown on said plat the streets 50 ft. wide and the alleys 12 feet wide.

GLENWOOD.

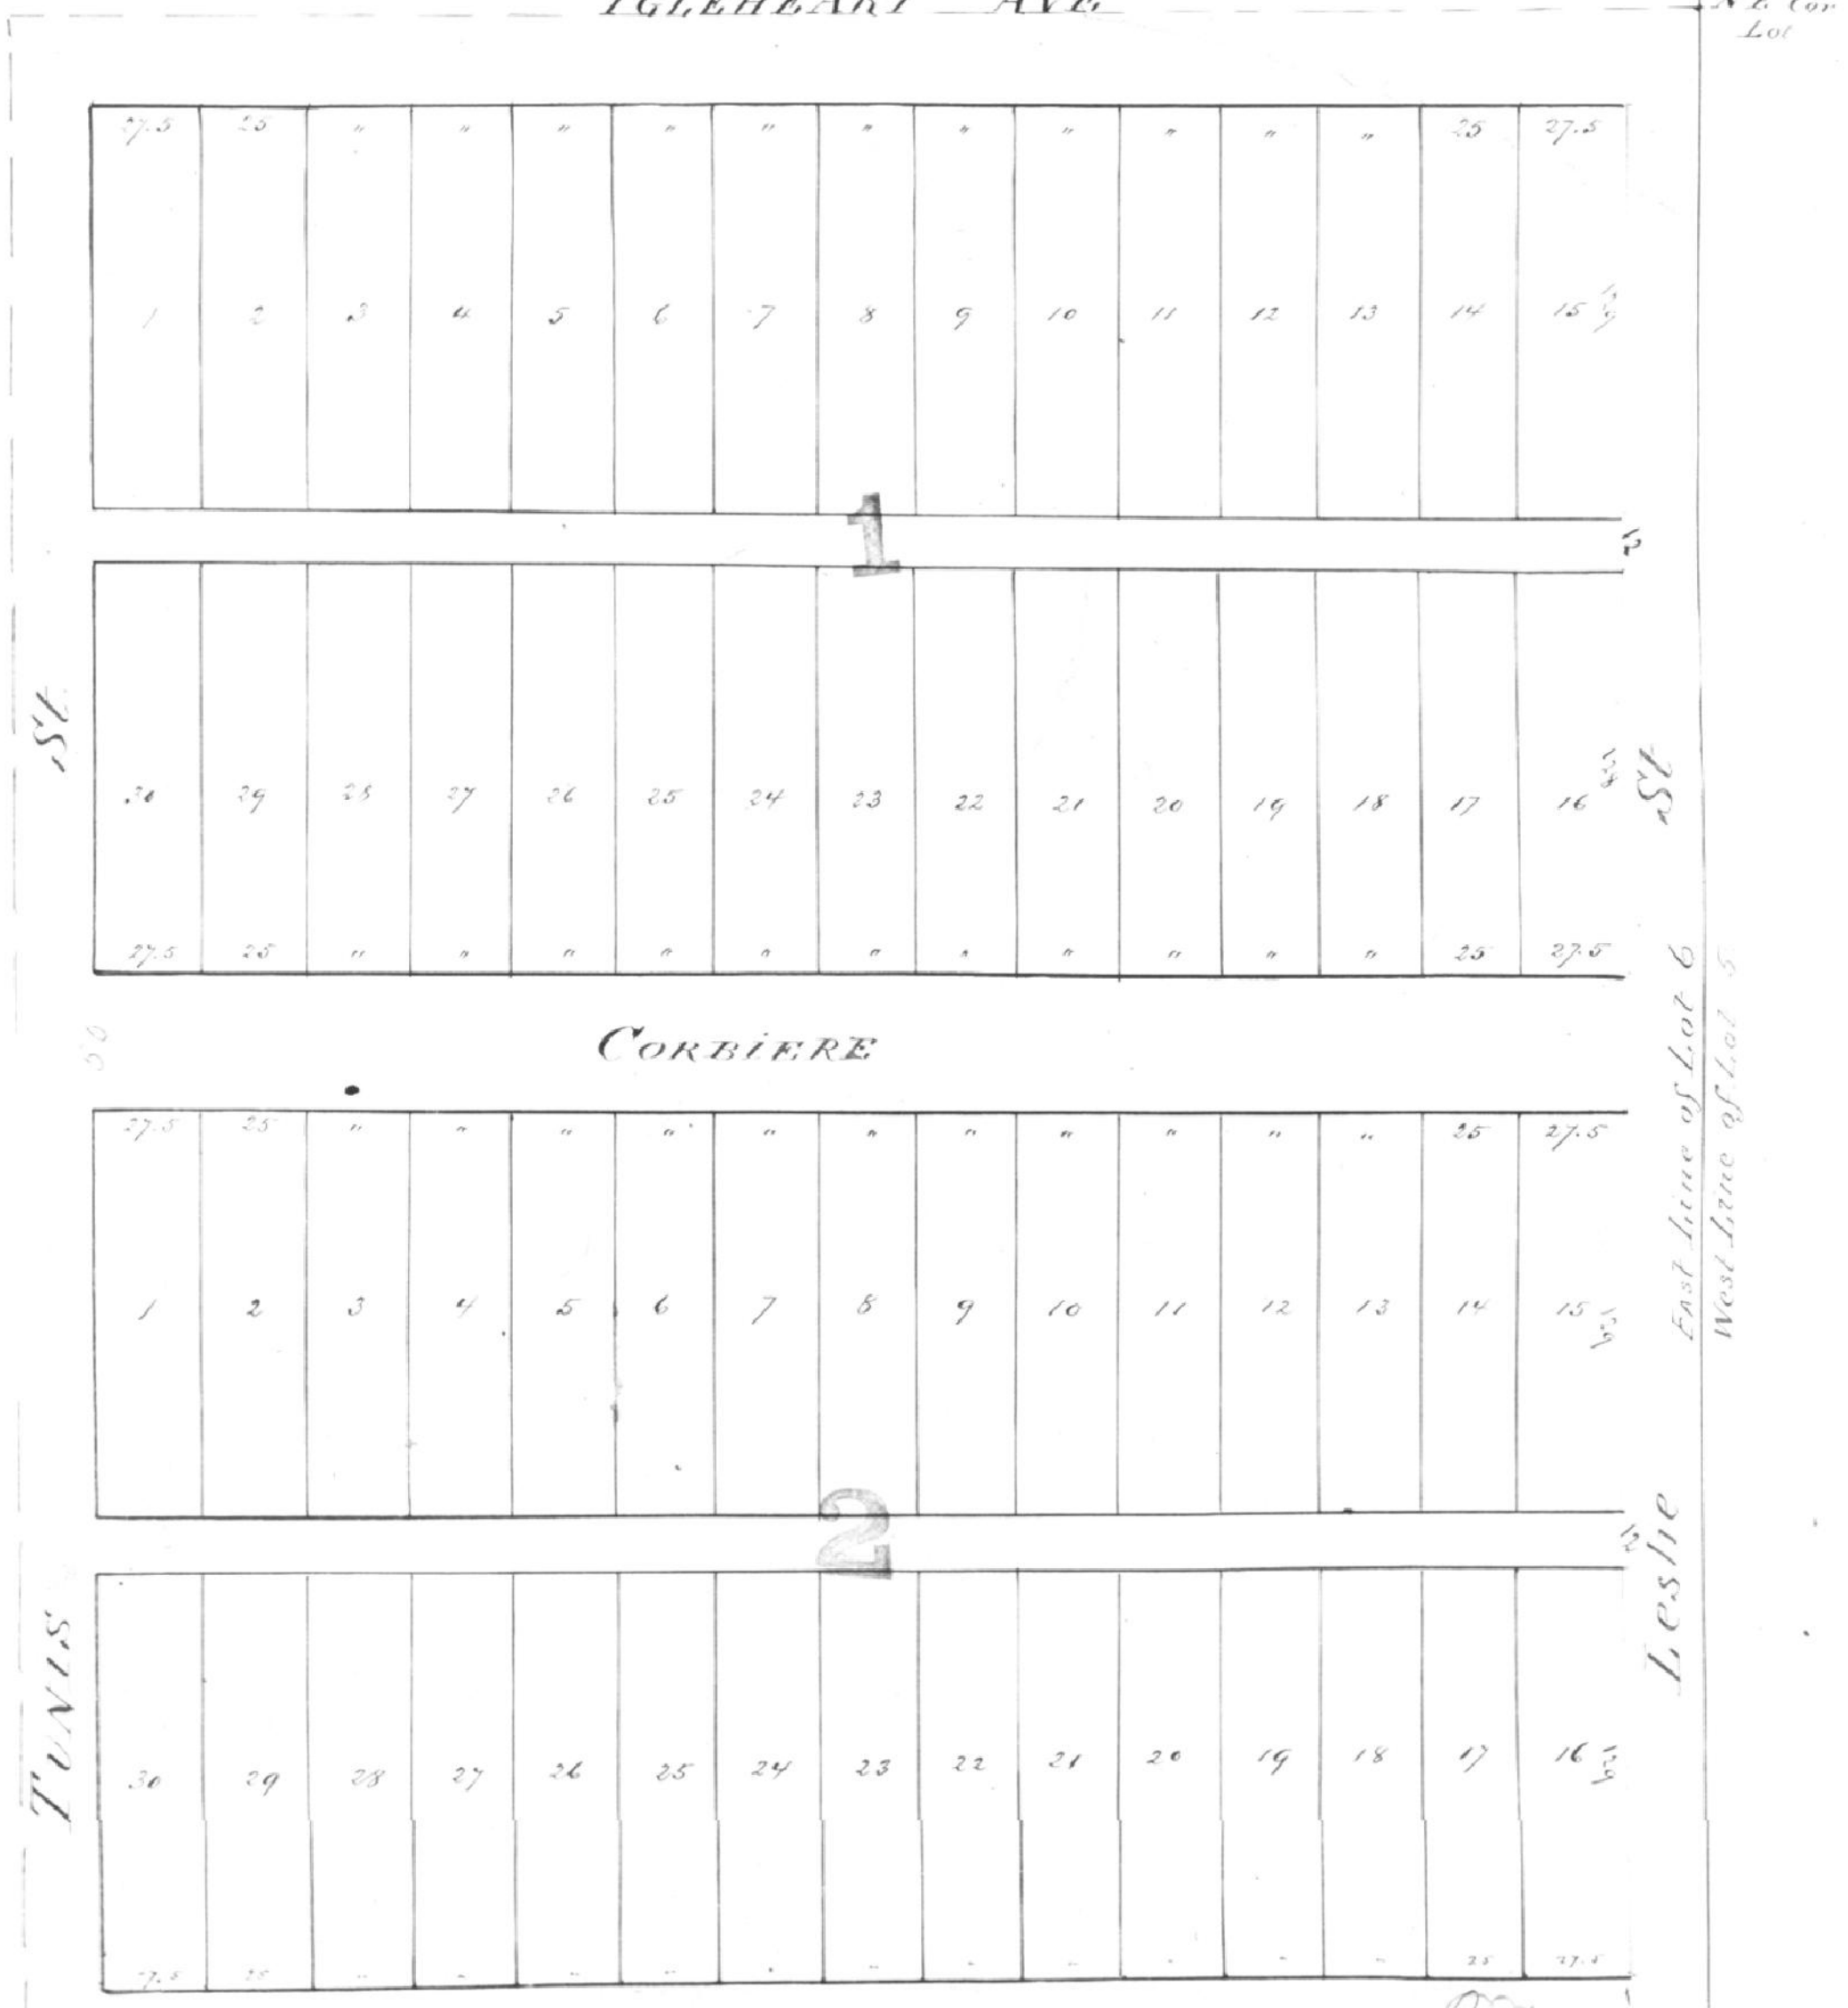

Kensington Investment Co.
J. Wood Posey, Pres.

State of Indiana Vanderburgh County SS:
before me the undersigned a notary public in and for said state and county this 12th day of April 1907 came the Kensington Investment Company by J. Wood Posey, its president and acknowledged the execution of the foregoing plat. Witness my hand and notarial seal this date above written My commission expires Nov. 29, 1908

Charles E. Harman, Notary Public

Approved
Board of Public Works
March 30, 1907 Evansville, Ind.
W. H. Kreipke
Benj Newman, Sr.
Chris Wunderlich.

Recorded---April 12, -- 1907
Fred L. Worker R. V. C.