CHAS.F.HEILMAN.
PLACE.

Plat of Chas F. Heilman Place laid off on lots 1,2,9 and 10 of Chandler and Allis Subdivision of Amory Grove. the numbers and sizes of lots and the widths of alleys are as shown on plat below.

Charles F. Heilman, Proprietor.

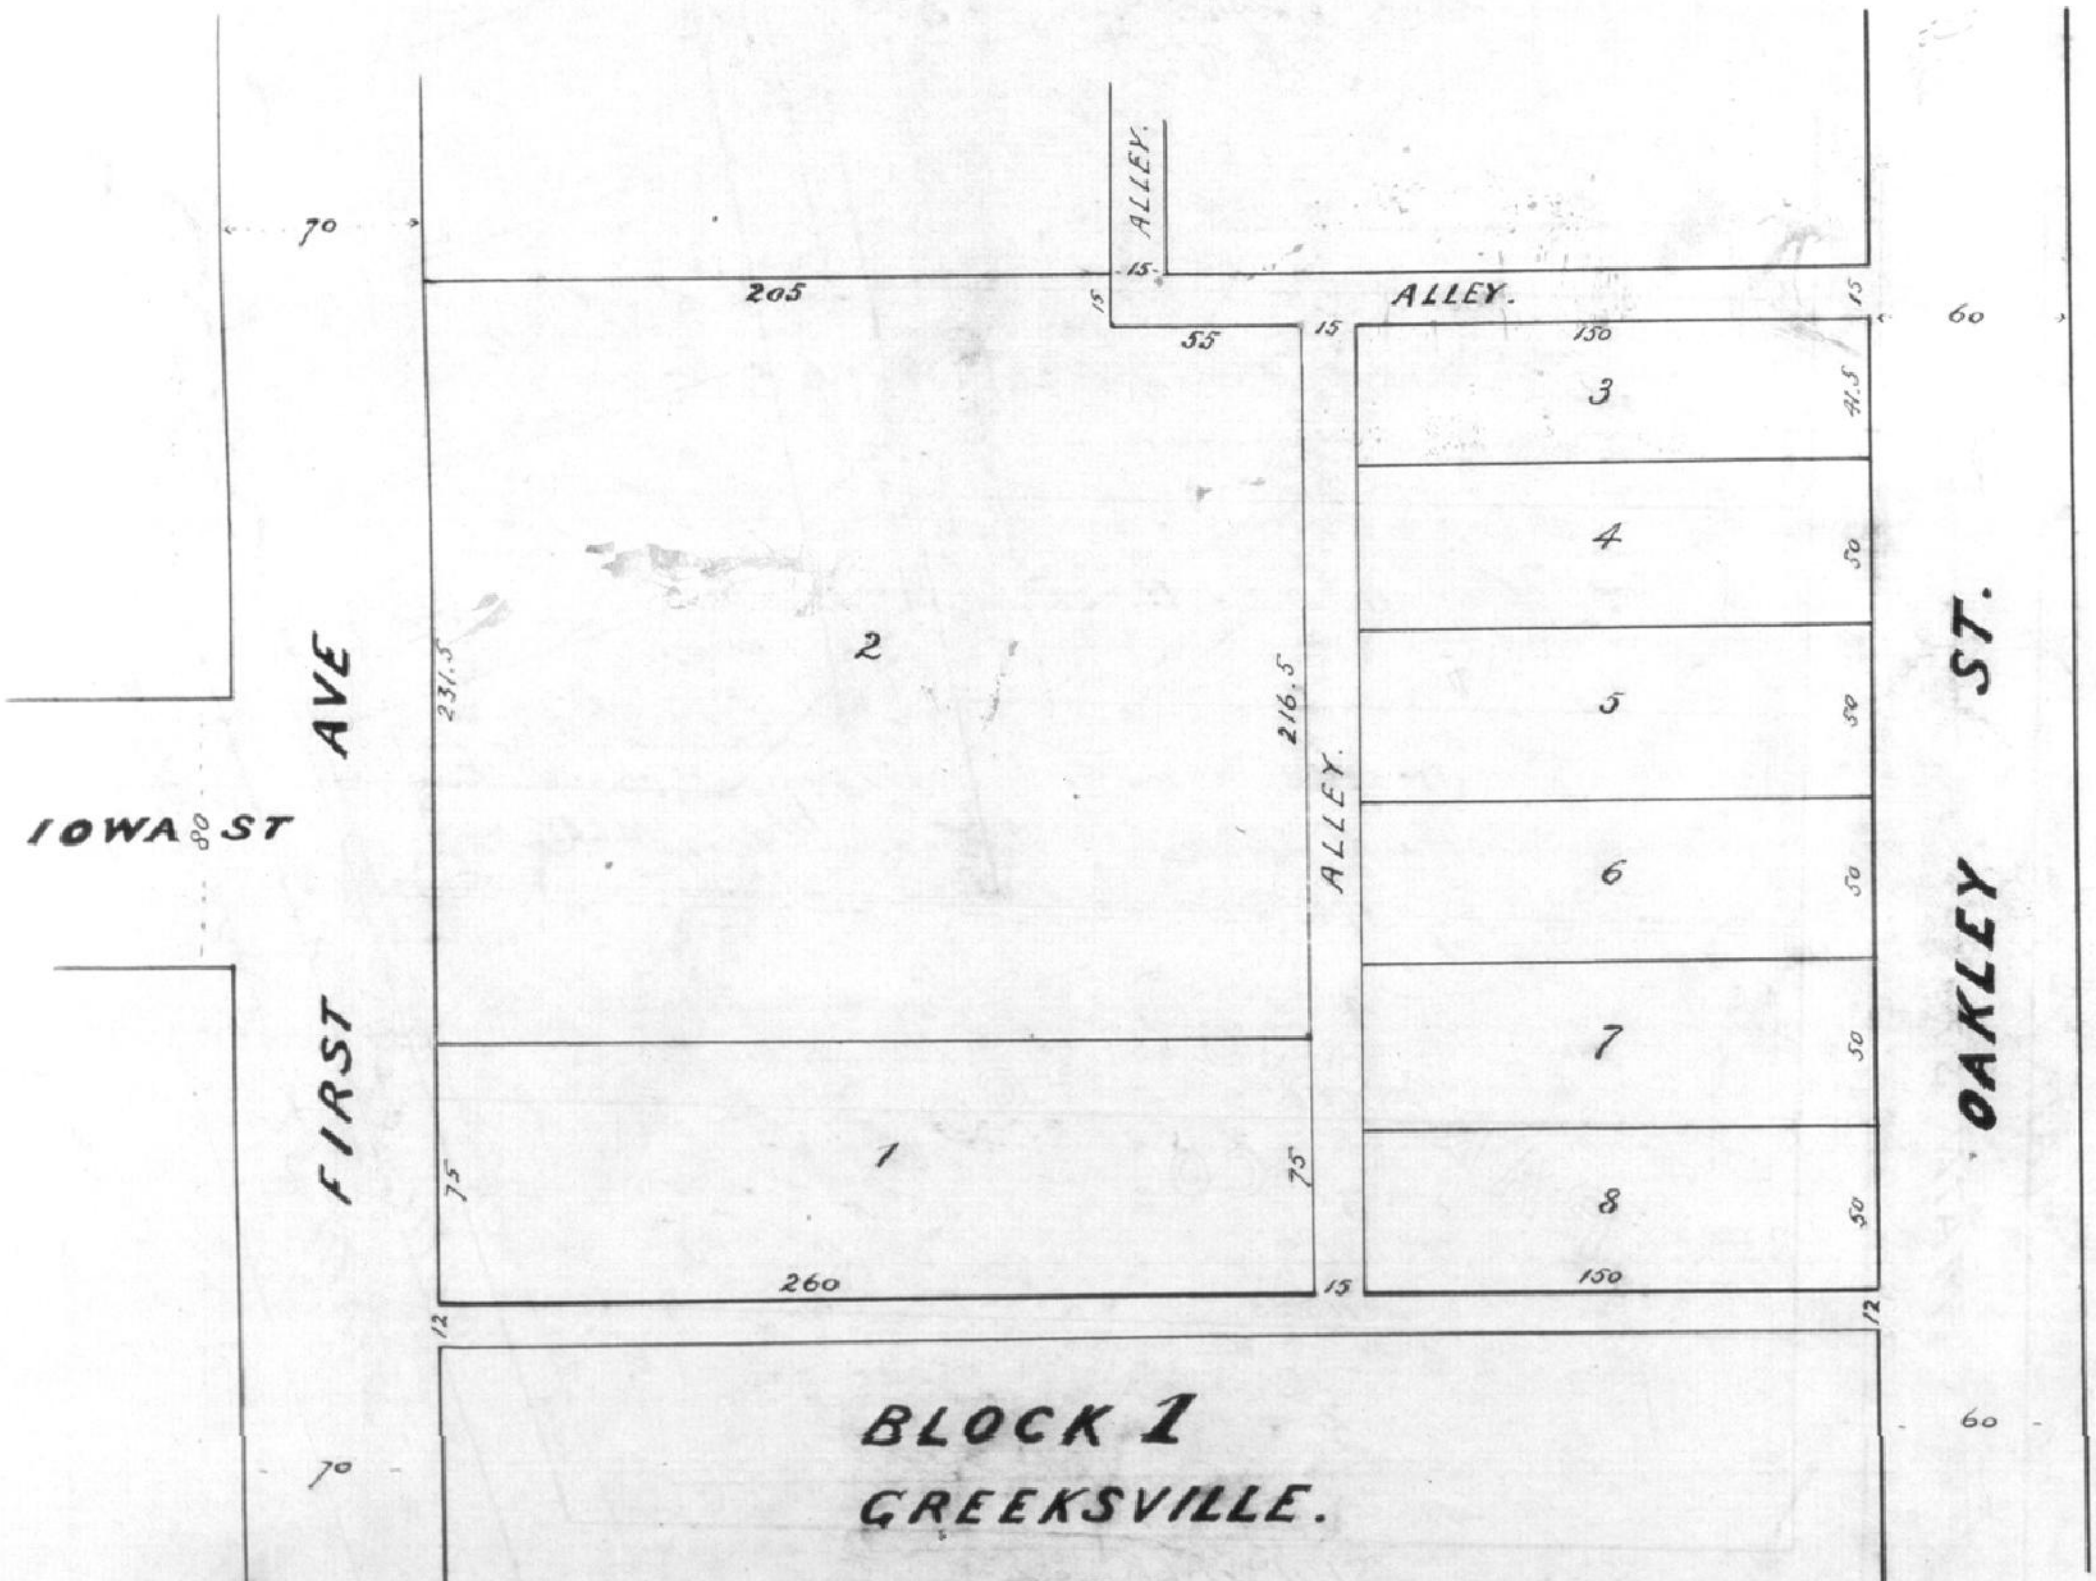

BLOCK 1
GREEKSVILLE.

State of Indiana Vanderburgh County SS:

Before me, a notary public in and for said county personally appeared Chas. F. Heilman and acknowledged the execution of this plat. Witness my hand and seal this 13th day of June 1907; Commission expires December 28, 1909

W. F. Wunderlich, Notary Public.

Approved; Board of Public Works
June 13, 1907.
Evansville,---Ind.

W. H. Keripke
Benjamin Newman, Sr.
Chris Wunderlich---Board of Public Wks.

Recorded--June 13th--1907.

James D. & M.S.Saunders
Civil Engineers &
Surveyors.

Fred L. Hoelker